

WOONHUIS NOORDEINDE

20.011 Kloetinge


Puur Plus Ontwerpers

27-01-2023



SITUATIE
schaal 1:1000

KADASTRALE GEGEVENS:
Sectie A, Perceel 3026 | Perceel 3027 | Perceel 2861

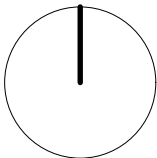

P—+

Project reference:
20.011
Location:
Kloetinge

CONFIDENTIALITY NOTE:
Information contained in this document is confidential and is the intellectual property of Puur Plus Ontwerpers and may not be reproduced or transmitted to third parties without prior written permission.

SPECIAL NOTE:
Do not scale the drawings!

All the dimensions to be field verified: Coordinate with the Architect and Millworker or standard Millwork drawings. Report all discrepancies to the architect or project manager before proceeding with construction.

P--- +

Puur Plus Ontwerpers
Hoogte Kadijk 71
1018 BE Amsterdam
The Netherlands
T: +31 20 2209070
E: info@puurplus.nl

Date: 05 10 2022
Scale: 1:1000
Drawing size: A3

Modification (Date):	Info.:
1 -	-
2 -	-
3 -	-
4 -	-
5 -	-
6 -	-
7 -	-
8 -	-

Phase: **Bouwaanvraag**

Plan title.: Kadastrale situatie

Plan no.: **001**



SITUATIE
schaal 1:300

Straat PEIL = - 500mm NAP
Maaiveld = +400mm (-100mm NAP)
Woning = +200mm (+100mm NAP)

NOTE: Op alle tekeningen = PEIL 0 begane
grondvloer

P—+

Project reference:
20.011
Location:
Kloetinge

CONFIDENTIALITY NOTE:
Information contained in this document is confidential and is the intellectual property of Puur Plus Ontwerpers and may not be reproduced or transmitted to third parties without prior written permission.

SPECIAL NOTE:
Do not scale the drawings!
All the dimensions to be field verified: Coordinate with the Architect and Millworker or standard Millwork drawings. Report all discrepancies to the architect or project manager before proceeding with construction.

P--- +

Puur Plus Ontwerpers
Hoogte Kadijk 71
1018 BE Amsterdam
The Netherlands
T: +31 20 2209070
E: info@puurplus.nl

Date: 05 10 2022
Scale: 1:300
Drawing size: A3

Modification (Date):	Info.:
1 27 01 23	REV 1
2 29 03 23	REV 2
3 -	-
4 -	-
5 -	-
6 -	-
7 -	-
8 -	-

Phase: **Bouwaanvraag**

Plan title.: Situatie nieuw

Plan no.: **003**



Zicht vanaf Noordeinde 4



Noordeinde 4



Zicht op Noordeinde 6



Zicht op Noordeinde 6 vanaf sportcomplex



Zicht op Noordeinde 6



Zicht op Noordeinde 8




Noordeinde 8




Zicht op Noordeinde 8en 10



Zicht vanaf achterzijde 't Hooge Pad

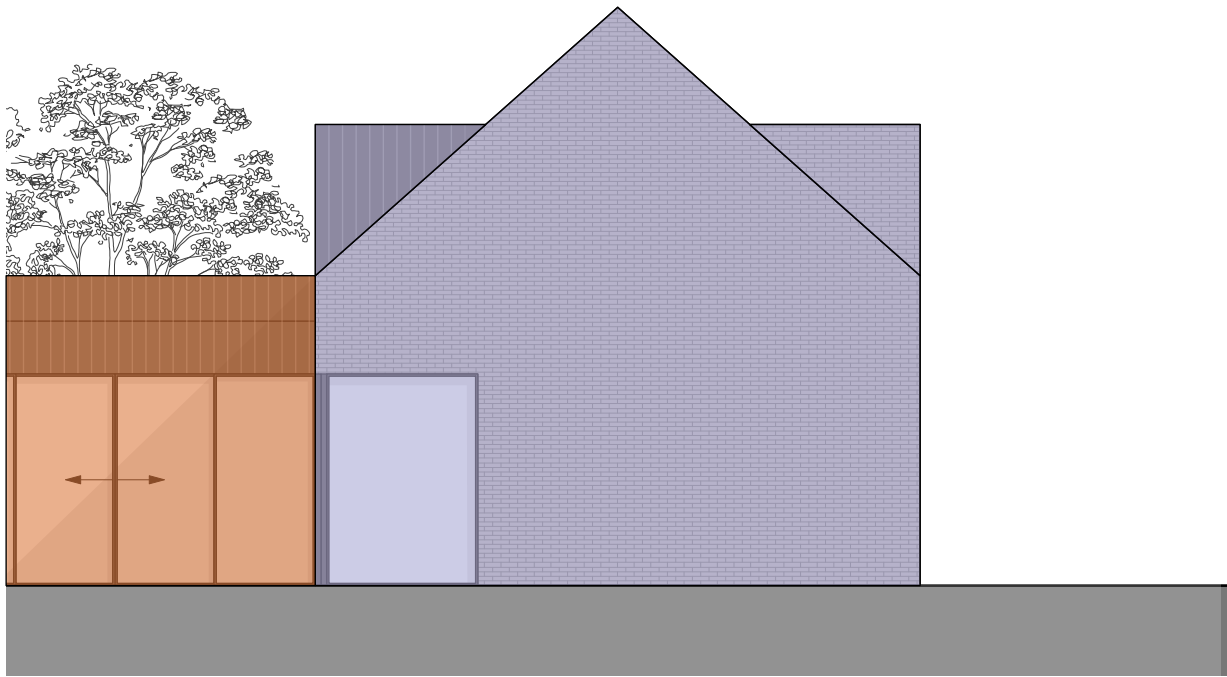


ZUIDGEVEL - schaal 1:100

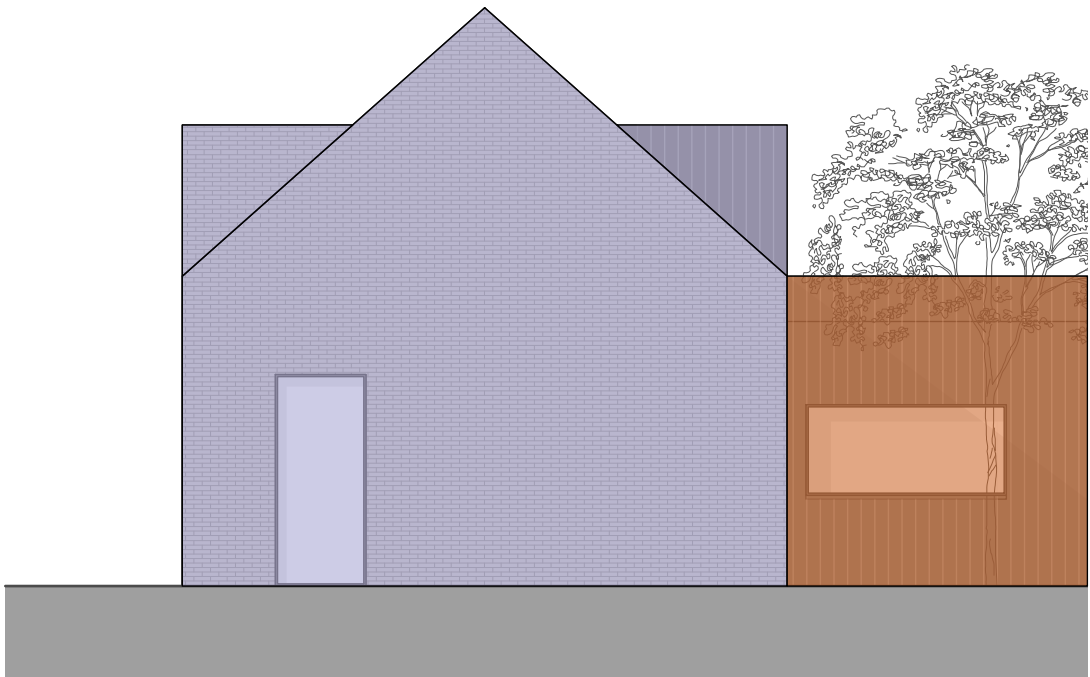


NOORDGEVEL - schaal 1:100




OOSTGEVEL - schaal 1:100

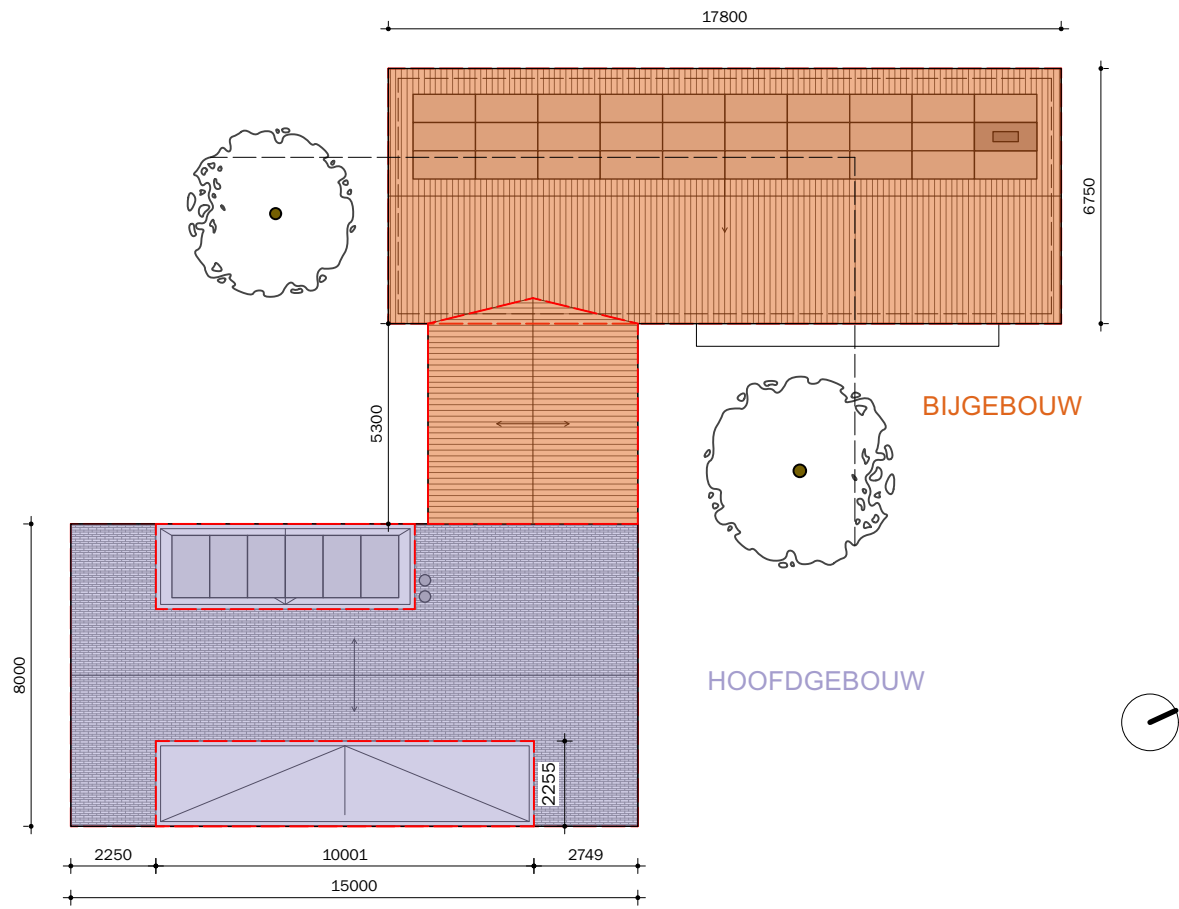

Bebouwd oppervlak	269,56 m2
Bruto inhoud	
Hoofdgebouw	705 m3
Bijgebouw	714,12 m3
TOTAL Bruto inhoud	1419,12 m3
Begane grond BVO	
Hoofdgebouw	120 m2
Bijgebouw	149,57 m2
TOTAL BG BVO	269,56 m2
1e Verdieping BVO	
Hoofdgebouw	92,71 m2
Bijgebouw	80,14 m2
TOTAL 1V BVO	172,85 m2
TOTAL BVO	442,41 m2

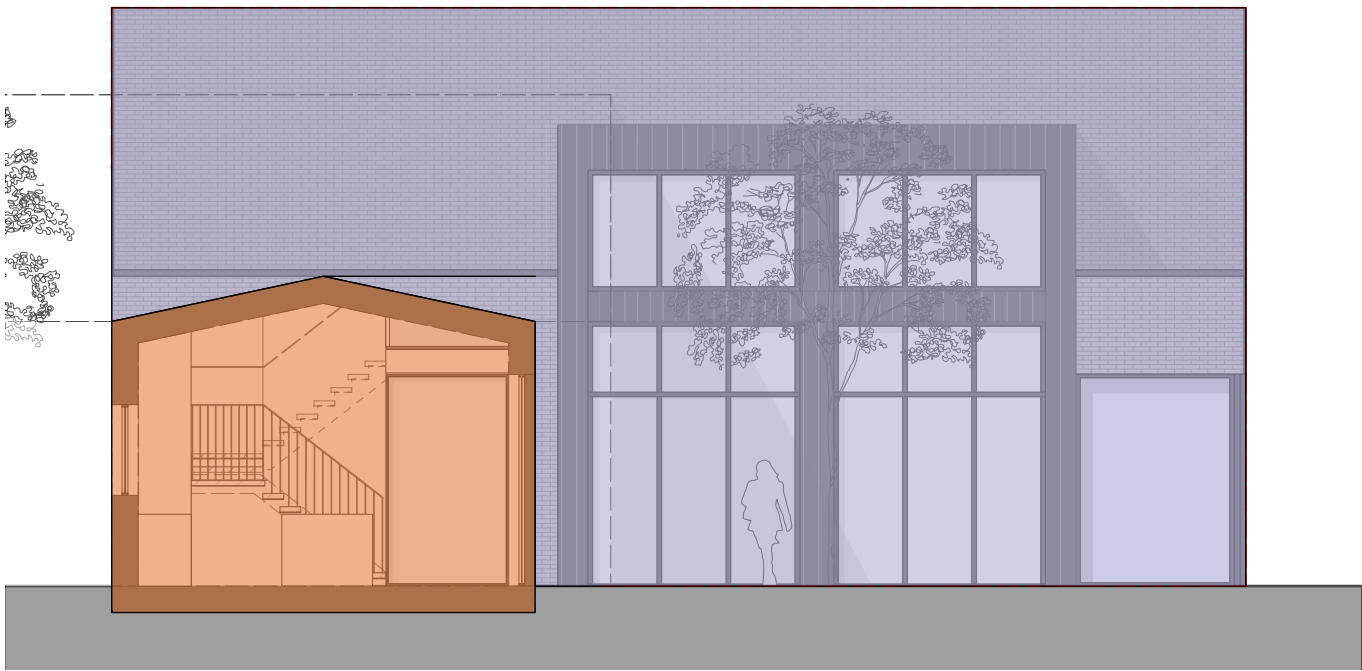

DOORSNEDE "D" - schaal 1:100

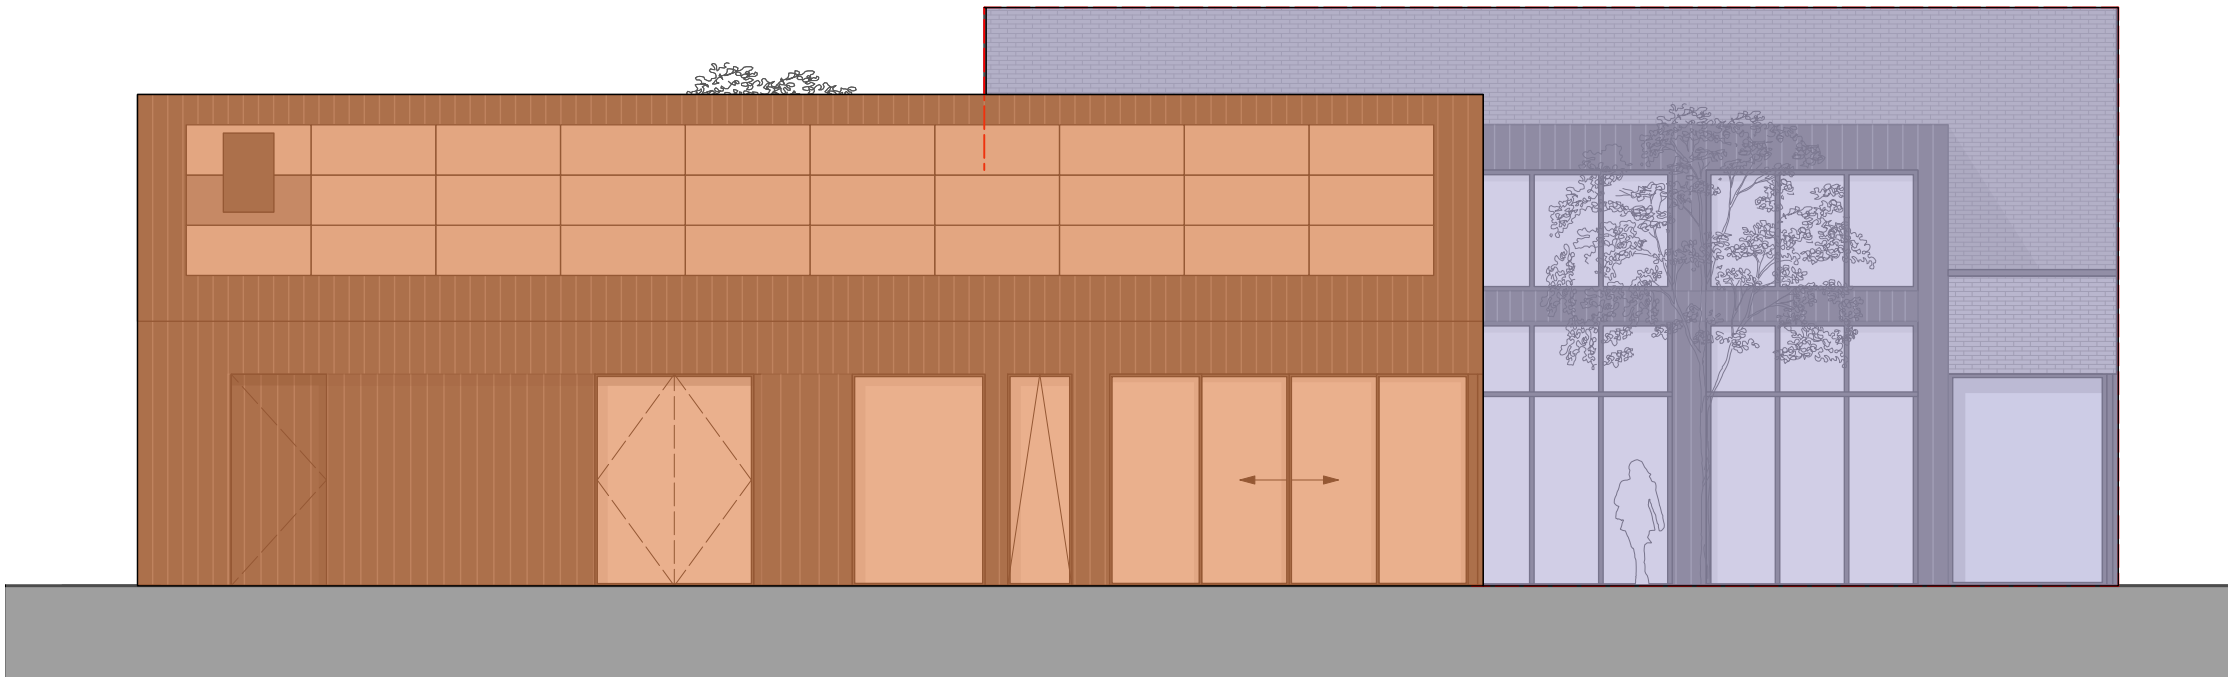

WESTGEVEL - schaal 1:100

P—+

Project reference:

20.011

Location:

Kloetinge

CONFIDENTIALITY NOTE:

Information contained in this document is confidential and is the intellectual property of Puur Plus Ontwerpers and may not be reproduced or transmitted to third parties without prior written permission.

SPECIAL NOTE:

Do not scale the drawings!

All the dimensions to be field verified: Coordinate with the Architect and Millworker or standard Millwork drawings. Report all discrepancies to the architect or project manager before proceeding with construction.

P--- +

Puur Plus Ontwerpers

Hoogte Kadijk 71

1018 BE Amsterdam

The Netherlands

T: +31 20 2209070

E: info@puurplus.nl

Date: 05 10 2022

Scale: 1:100

Drawing size: A2

Modification (Date): Info.:

1 27 01 23 REV 1

2 - -

3 - -

4 - -

5 - -

6 - -



7 - -

8 - -

Phase: Bouwaanvraag

Plan title: Doorsnedes bouwbeluit

Plan no.: 004

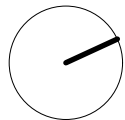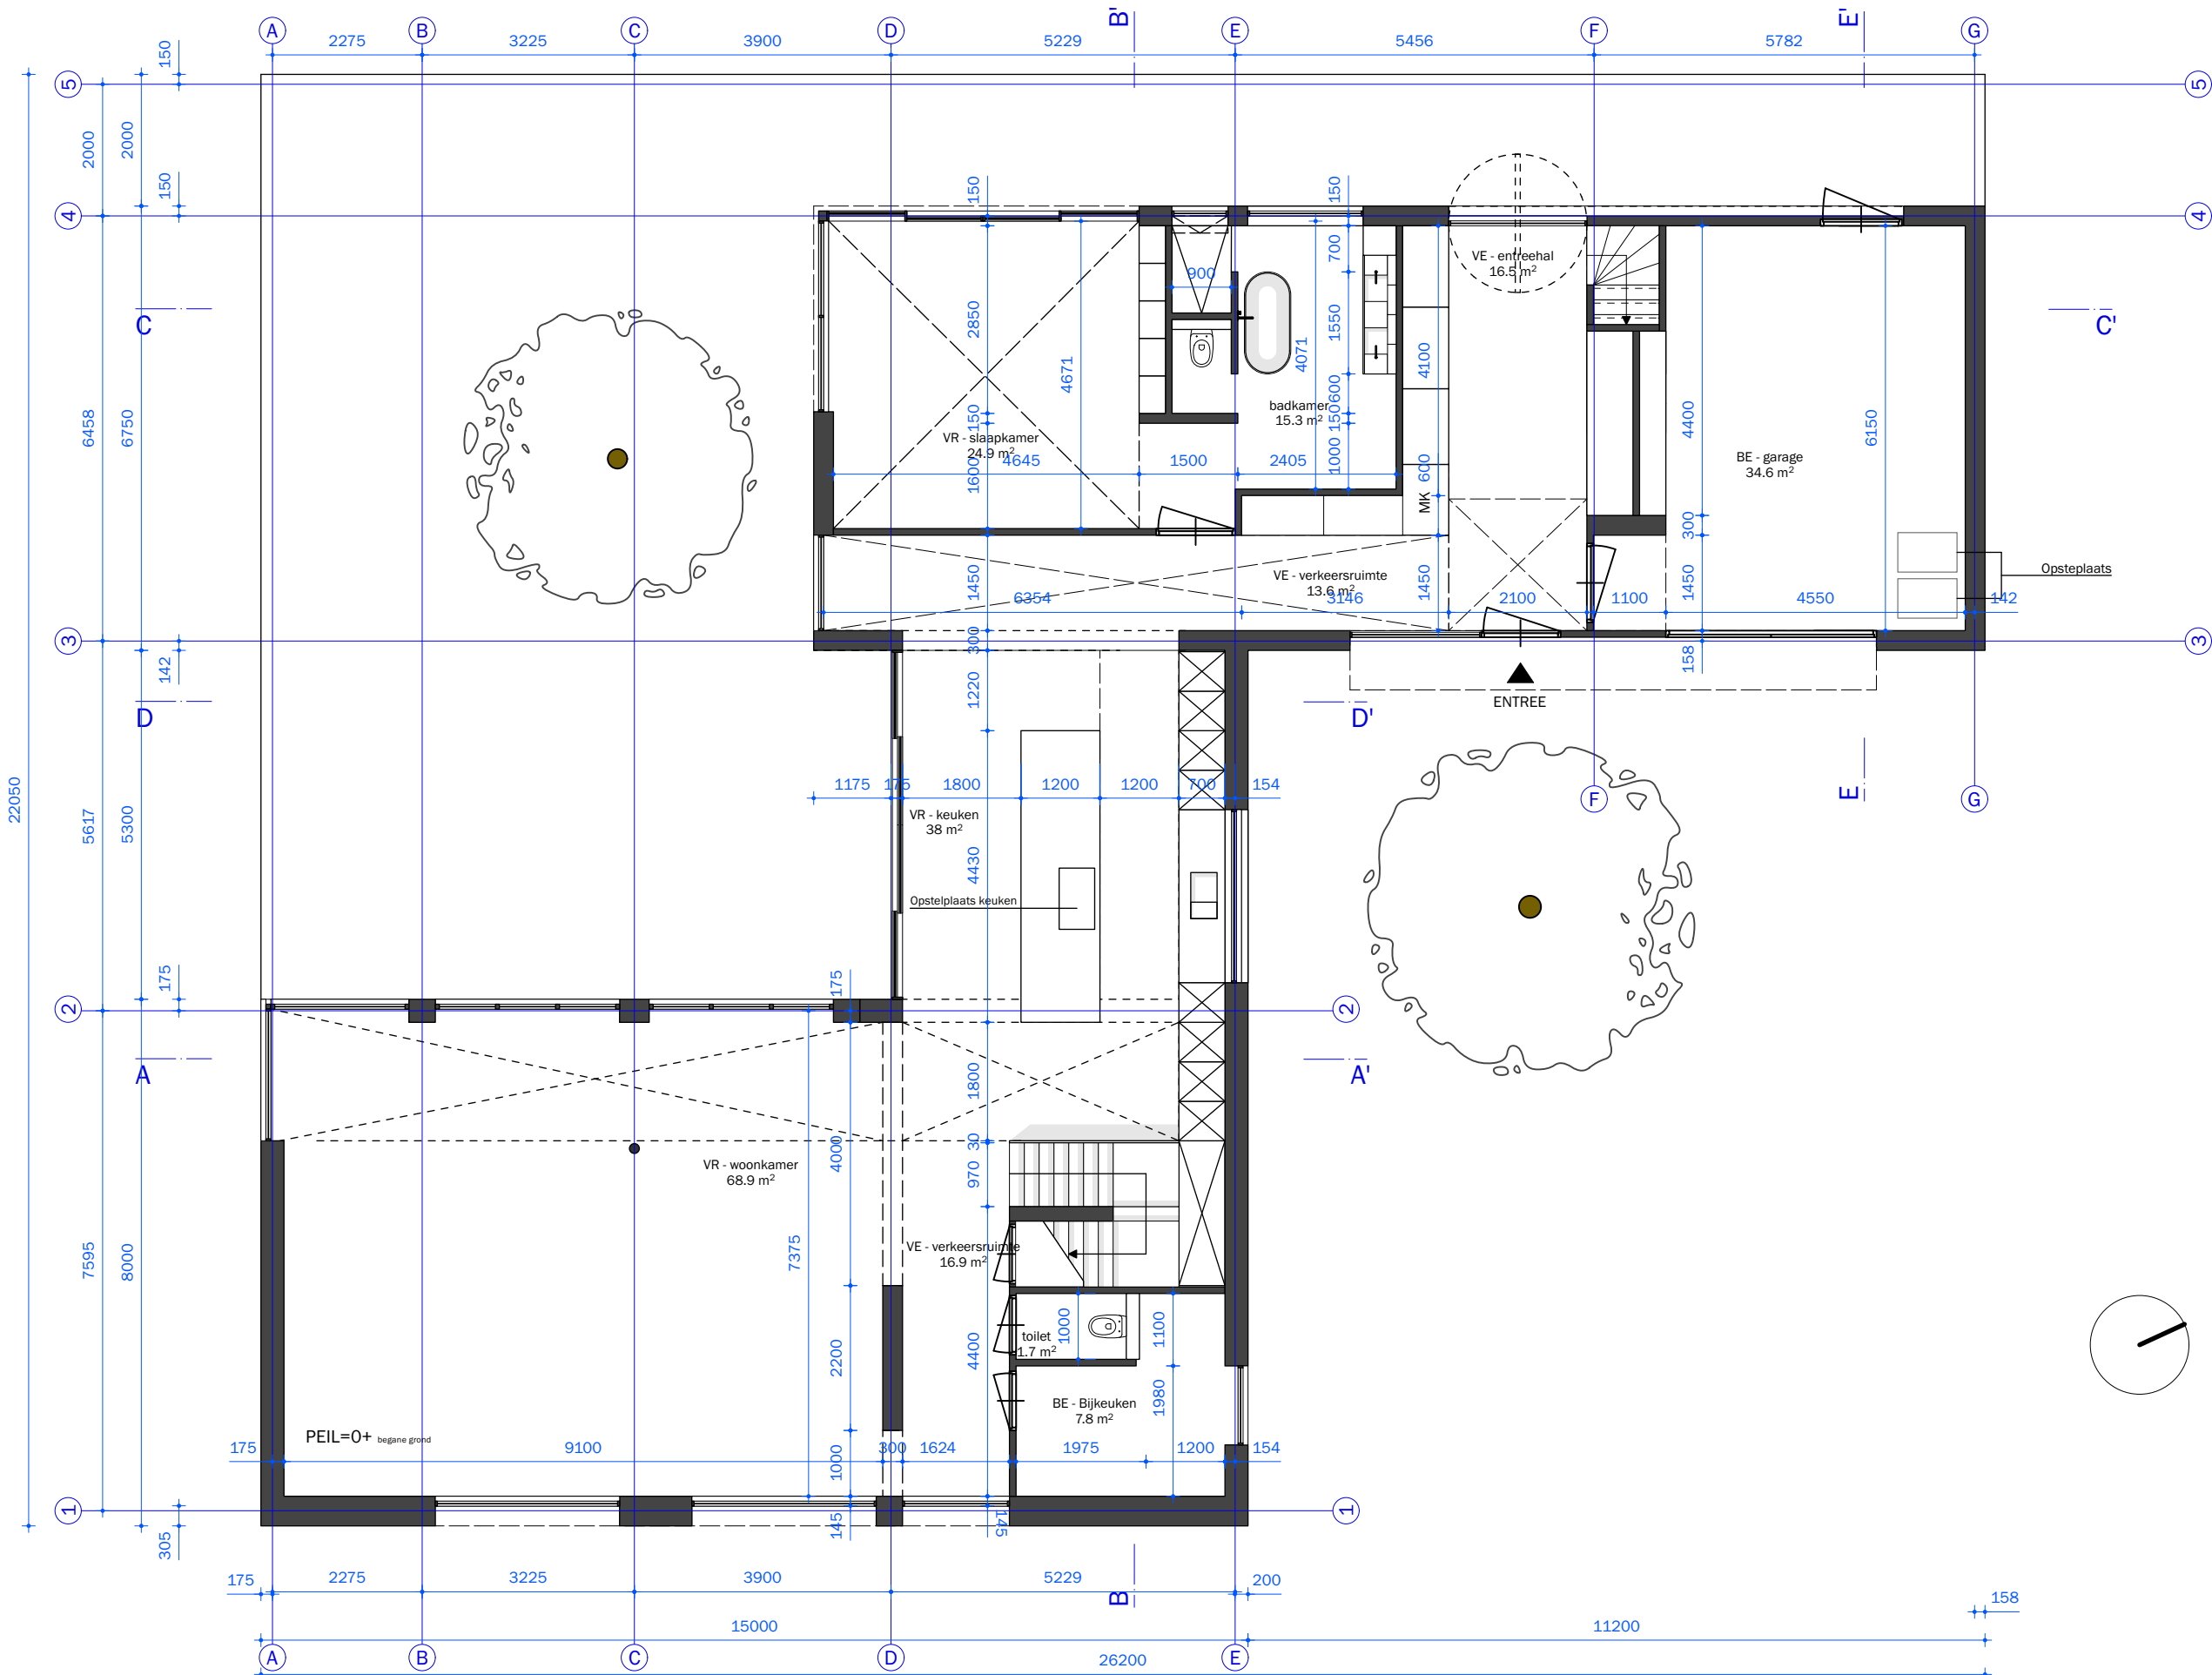

VR - verblijfsruimte
VE - verkeersruimte
BE - berging/opslag
KO - opstelplaats kooktoestel
BU - buitenruimte

P—+

Project reference:
20.011
Location:
Kloetinge

CONFIDENTIALITY NOTE:

Information contained in this document is confidential and is the intellectual property of Puur Plus Ontwerpers and may not be reproduced or transmitted to third parties without prior written permission.

SPECIAL NOTE:

Do not scale the drawings!

All the dimensions to be field verified: Coordinate with the Architect and Millworker or standard Millwork drawings. Report all discrepancies to the architect or project manager before proceeding with construction.

P--- +

Puur Plus Ontwerpers

Hoogte Kadijk 71
1018 BE Amsterdam
The Netherlands
T: +31 20 2209070
E: info@puurplus.nl

Date: 05 10 2022

Scale: 1:100

Drawing size: A3


Modification (Date): Info.:

1	27 01 23	REV 1
2	-	-
3	-	-
4	-	-
5	-	-
6	-	-
7	-	-
8	-	-

Phase: **Bouwaanvraag**

Plan title.: Layout - Plattegrond
Woning nieuw

Plan no.: **005**

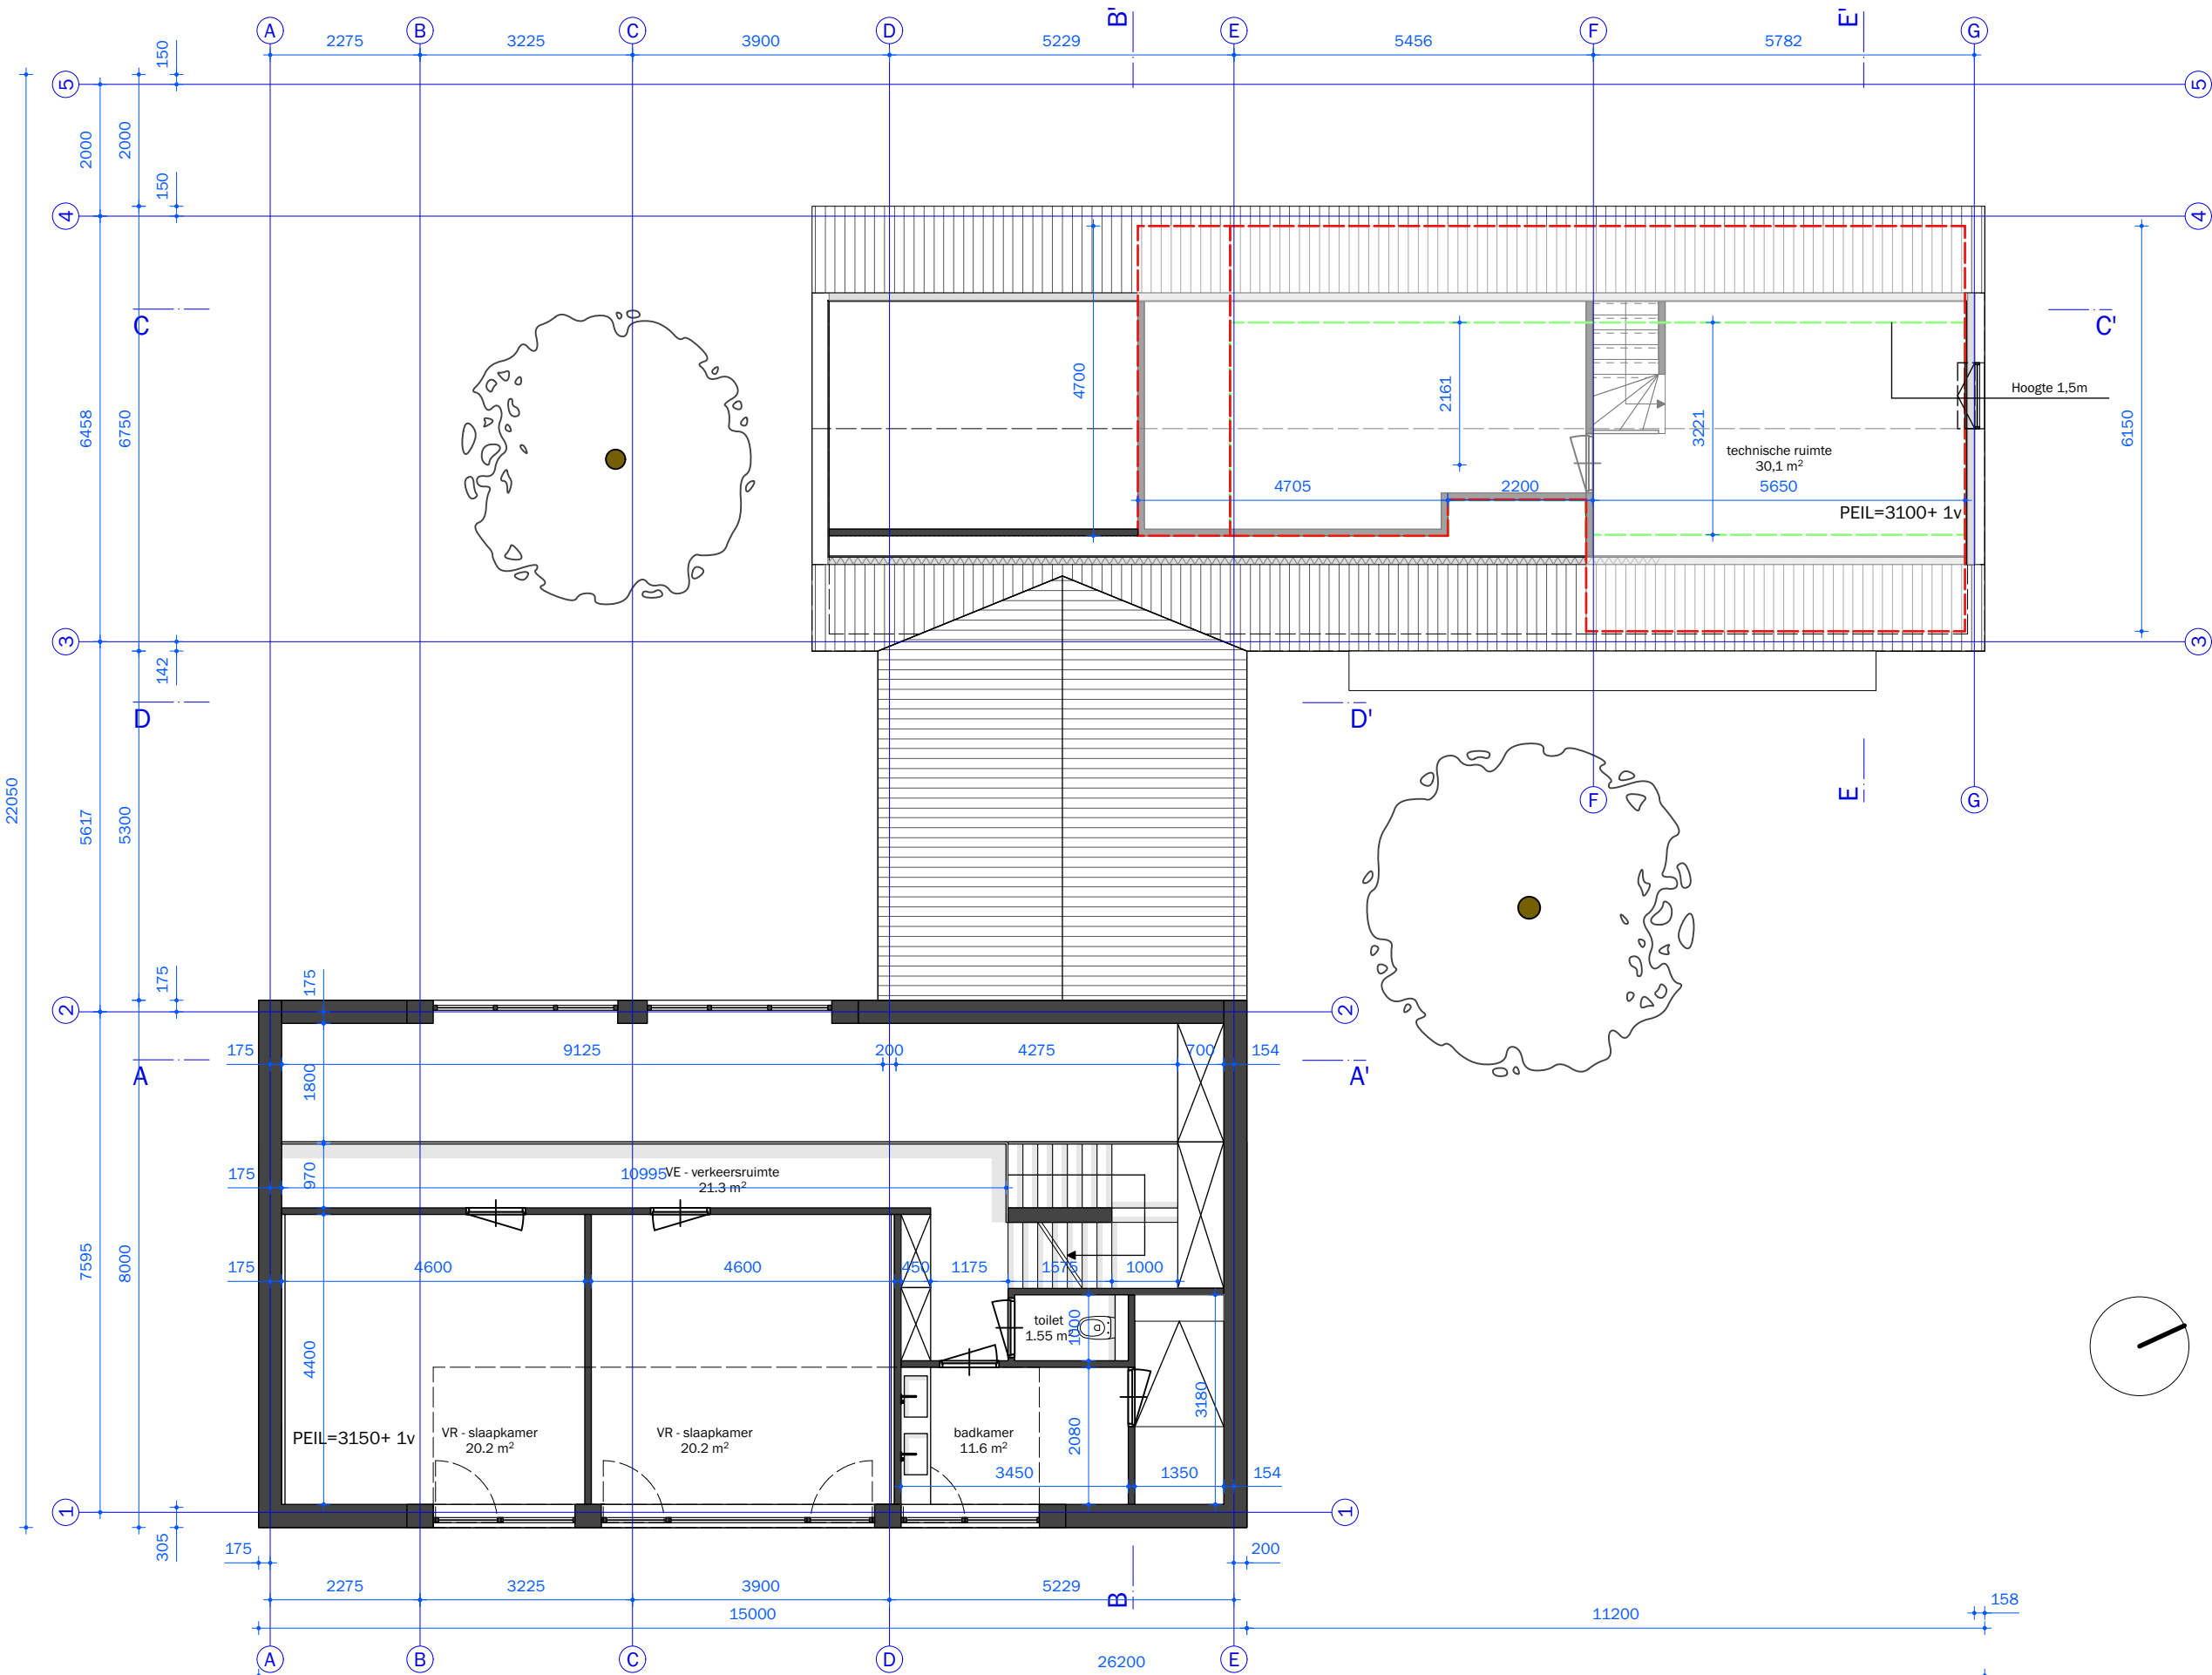

P—+

Project reference:
20.011
Location:
Kloetinge

CONFIDENTIALITY NOTE:
Information contained in this document is confidential and is the intellectual property of Puur Plus Ontwerpers and may not be reproduced or transmitted to third parties without prior written permission.

SPECIAL NOTE:
Do not scale the drawings!
All the dimensions to be field verified: Coordinate with the Architect and Millworker or standard Millwork drawings. Report all discrepancies to the architect or project manager before proceeding with construction.

P--- +

Puur Plus Ontwerpers
Hoogte Kadijk 71
1018 BE Amsterdam
The Netherlands
T: +31 20 2209070
E: info@puurplus.nl


Date: 05 10 2022
Scale: 1:100
Drawing size: A3

Modification (Date):	Info.:
1 27 01 23	REV 1
2 -	-
3 -	-
4 -	-
5 -	-
6 -	-
7 -	-
8 -	-

Phase: **Bouwaanvraag**

Plan title.: Layout - Plattegrond
woonhuis nieuw 1e
verdieping

Plan no.: **006**

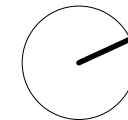

Plan no.: 007



OOSTGEVEL - schaal 1:100

- 1.0

GEVELAFWERKING

Peetersen Cover keramische tegel C54
170 x 528 mm blind geschroefd
- 2.0

OVERIG

houten delen Padouk, Paulussen, Thermisch
verduurzaamd kleur zwart variërende plankbreedtes
(70mm tot 160mm, open voeg
voorzien van aluminium achterconstructie zwart).
- 3.0

DAKAFWERKING

Peetersen Cover keramische tegel kleur grijs
170 x 528 mm blind geschroefd

1.0/3.0



2.0



P—+

Project reference:

20.011

Location:

Kloetinge

CONFIDENTIALITY NOTE:

Information contained in this document is confidential and is the intellectual property of Puur Plus Ontwerpers and may not be reproduced or transmitted to third parties without prior written permission.

SPECIAL NOTE:

Do not scale the drawings!

All the dimensions to be field verified: Coordinate with the Architect and Millworker or standard Millwork drawings. Report all discrepancies to the architect or project manager before proceeding with construction.

P--- +

Puur Plus Ontwerpers

Hoogte Kadijk 71
1018 BE Amsterdam
The Netherlands
T: +31 20 2209070
E: info@puurplus.nl

Date: 05 10 2022

Scale: 1:100

Drawing size: A3

Modification (Date):	Info.:
1 27 01 23	REV 1
2 -	-
3 -	-
4 -	-
5 -	-
6 -	-
7 -	-
8 -	-

Phase: **Bouwaanvraag**

Plan title.: Layout - Oostgevel
nieuw

Plan no.: **008**

P—+

Project reference:

20.011

Location:

Kloetinge

CONFIDENTIALITY NOTE:

Information contained in this document is confidential and is the intellectual property of Puur Plus Ontwerpers and may not be reproduced or transmitted to third parties without prior written permission.

SPECIAL NOTE:

Do not scale the drawings!

All the dimensions to be field verified: Coordinate with the Architect and Millworker or standard Millwork drawings. Report all discrepancies to the architect or project manager before proceeding with construction.

P--- +

Puur Plus Ontwerpers

Hoogte Kadijk 71
1018 BE Amsterdam
The Netherlands
T: +31 20 2209070
E: info@puurplus.nl

Date: 05 10 2022

Scale: 1:100


Drawing size: A3

Modification (Date):	Info.:
1 27 01 23	REV 1
2 -	-
3 -	-
4 -	-
5 -	-
6 -	-
7 -	-
8 -	-

Phase: **Bouwaanvraag**

Plan title.: Layout - Noordgevel
nieuw

Plan no.: **009**

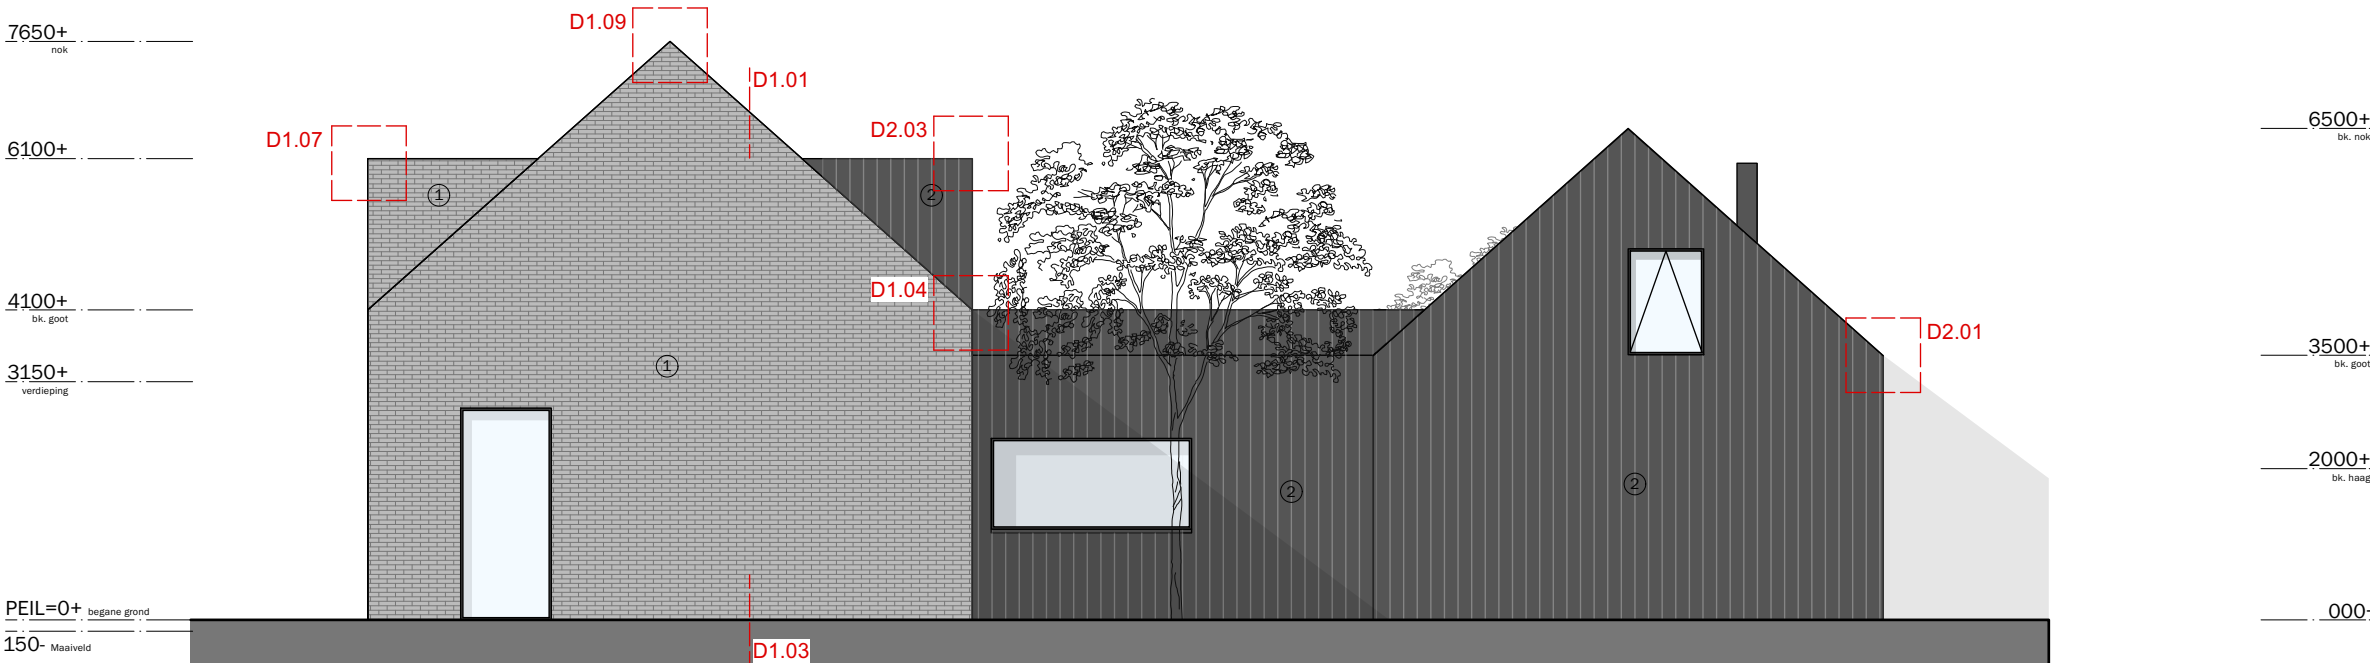

NOORDGEVEL - schaal 1:100

GEVELAFWERKING

Peetersen Cover keramische tegel C54
170 x 528 mm blind geschroefd

OVERIG

houten delen Padouk, Paulussen, Thermisch
verduurzaamd kleur zwart variërende plankbreedtes
(70mm tot 160mm, open voeg
voorzien van aluminium achterconstructie zwart).

DAKAFWERKING

Peetersen Cover keramische tegel kleur grijs
170 x 528 mm blind geschroefd

1.0/3.0



2.0



P—+

Project reference:

20.011

Location:

Kloetinge

CONFIDENTIALITY NOTE:

Information contained in this document is confidential and is the intellectual property of Puur Plus Ontwerpers and may not be reproduced or transmitted to third parties without prior written permission.

SPECIAL NOTE:

Do not scale the drawings!

All the dimensions to be field verified: Coordinate with the Architect and Millworker or standard Millwork drawings. Report all discrepancies to the architect or project manager before proceeding with construction.

P--- +

Puur Plus Ontwerpers

Hoogte Kadijk 71
1018 BE Amsterdam
The Netherlands
T: +31 20 2209070
E: info@puurplus.nl

Date: 05 10 2022

Scale: 1:100


Drawing size: A3

Modification (Date):	Info.:
1 27 01 23	REV 1
2 -	-
3 -	-
4 -	-
5 -	-
6 -	-
7 -	-
8 -	-

Phase: **Bouwaanvraag**

Plan title.: Layout - Zuidgevel
nieuw

Plan no.: **010**

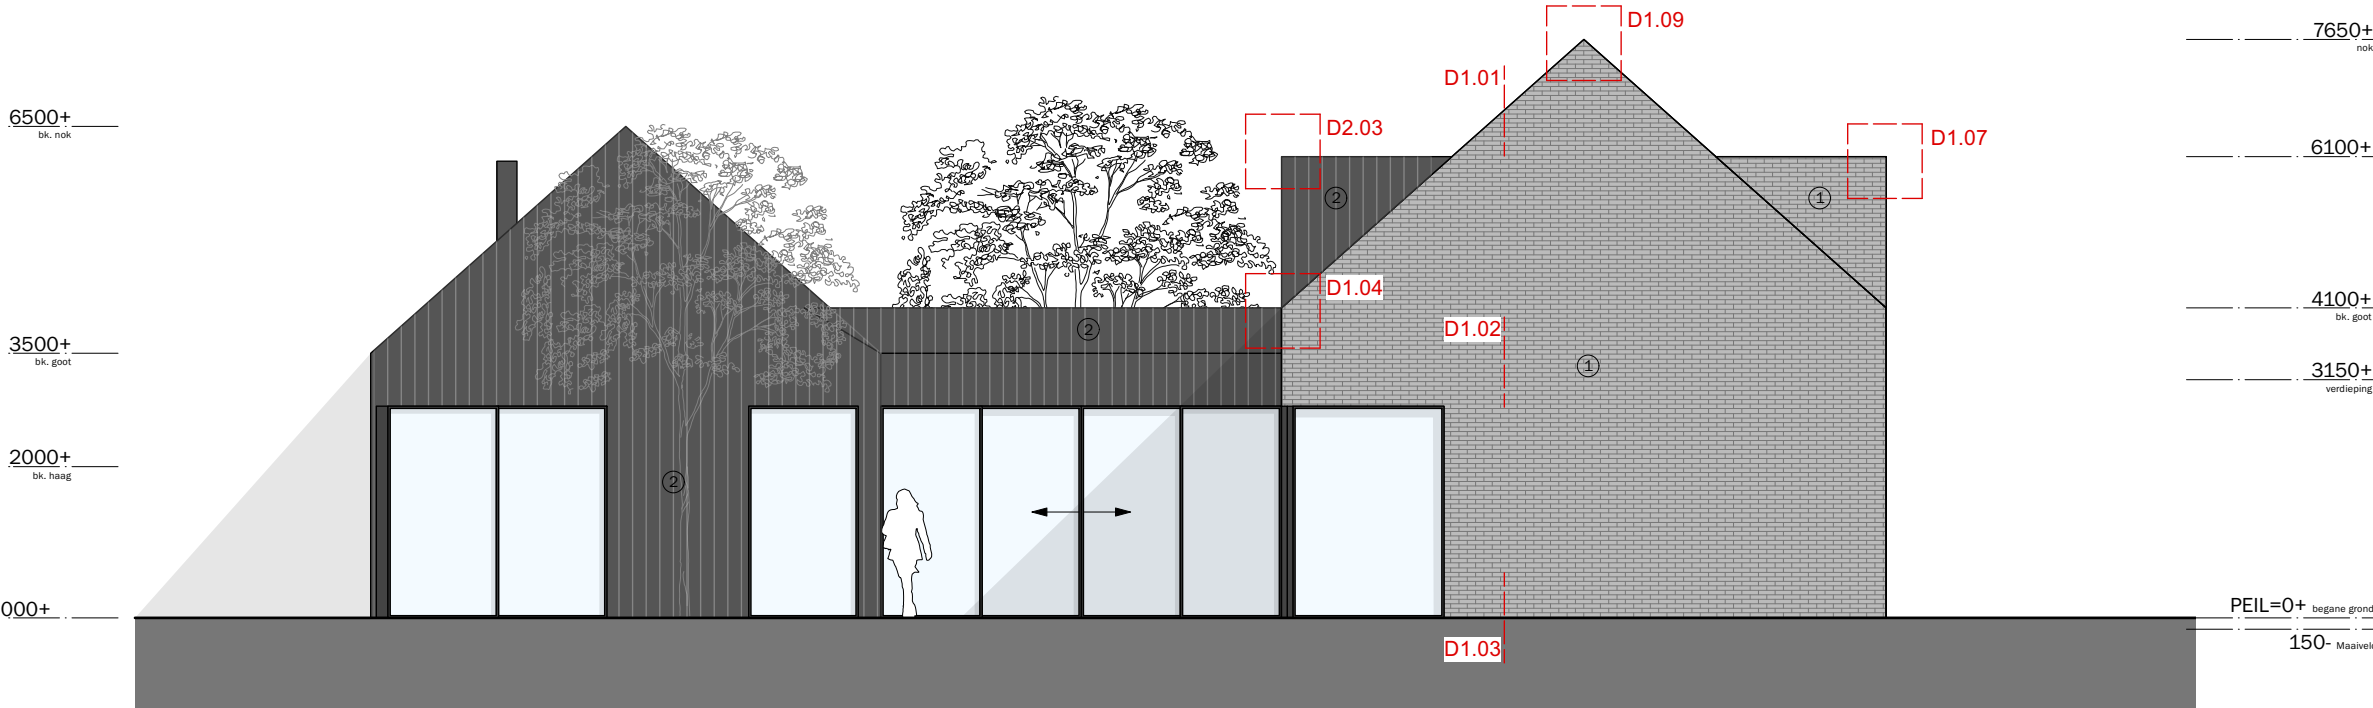

ZUIDGEVEL - schaal 1:100

GEVELAFWERKING

Peetersen Cover keramische tegel C54
170 x 528 mm blind geschroefd

OVERIG

houten delen Padouk, Paulussen, Thermisch
verduurzaamd kleur zwart variërende plankbreedtes
(70mm tot 160mm, open voeg
voorzien van aluminium achterconstructie zwart).

DAKAFWERKING

Peetersen Cover keramische tegel kleur grijs
170 x 528 mm blind geschroefd

1.0/3.0



2.0





WESTGEVEL - schaal 1:100

- 1.0

GEVELAFWERKING

Peetersen Cover keramische tegel C54
170 x 528 mm blind geschroefd
- 2.0

OVERIG

houten delen Padouk, Paulussen, Thermisch
verduurzaamd kleur zwart variërende plankbreedtes
(70mm tot 160mm, open voeg
voorzien van aluminium achterconstructie zwart).
- 3.0

DAKAFWERKING

Peetersen Cover keramische tegel kleur grijs
170 x 528 mm blind geschroefd

1.0/3.0



2.0



P—+

Project reference:
20.011
Location:
Kloetinge

CONFIDENTIALITY NOTE:
Information contained in this document is confidential and is the intellectual property of Puur Plus Ontwerpers and may not be reproduced or transmitted to third parties without prior written permission.

SPECIAL NOTE:
Do not scale the drawings!
All the dimensions to be field verified: Coordinate with the Architect and Millworker or standard Millwork drawings. Report all discrepancies to the architect or project manager before proceeding with construction.

P--- +

Puur Plus Ontwerpers
Hoogte Kadijk 71
1018 BE Amsterdam
The Netherlands
T: +31 20 2209070
E: info@puurplus.nl


Date: 05 10 2022
Scale: 1:100
Drawing size: A3

Modification (Date):	Info.:
1 27 01 23	REV 1
2 -	-
3 -	-
4 -	-
5 -	-
6 -	-
7 -	-
8 -	-

Phase: **Bouwaanvraag**

Plan title.: Layout - Westgevel
nieuw

Plan no.: **011**

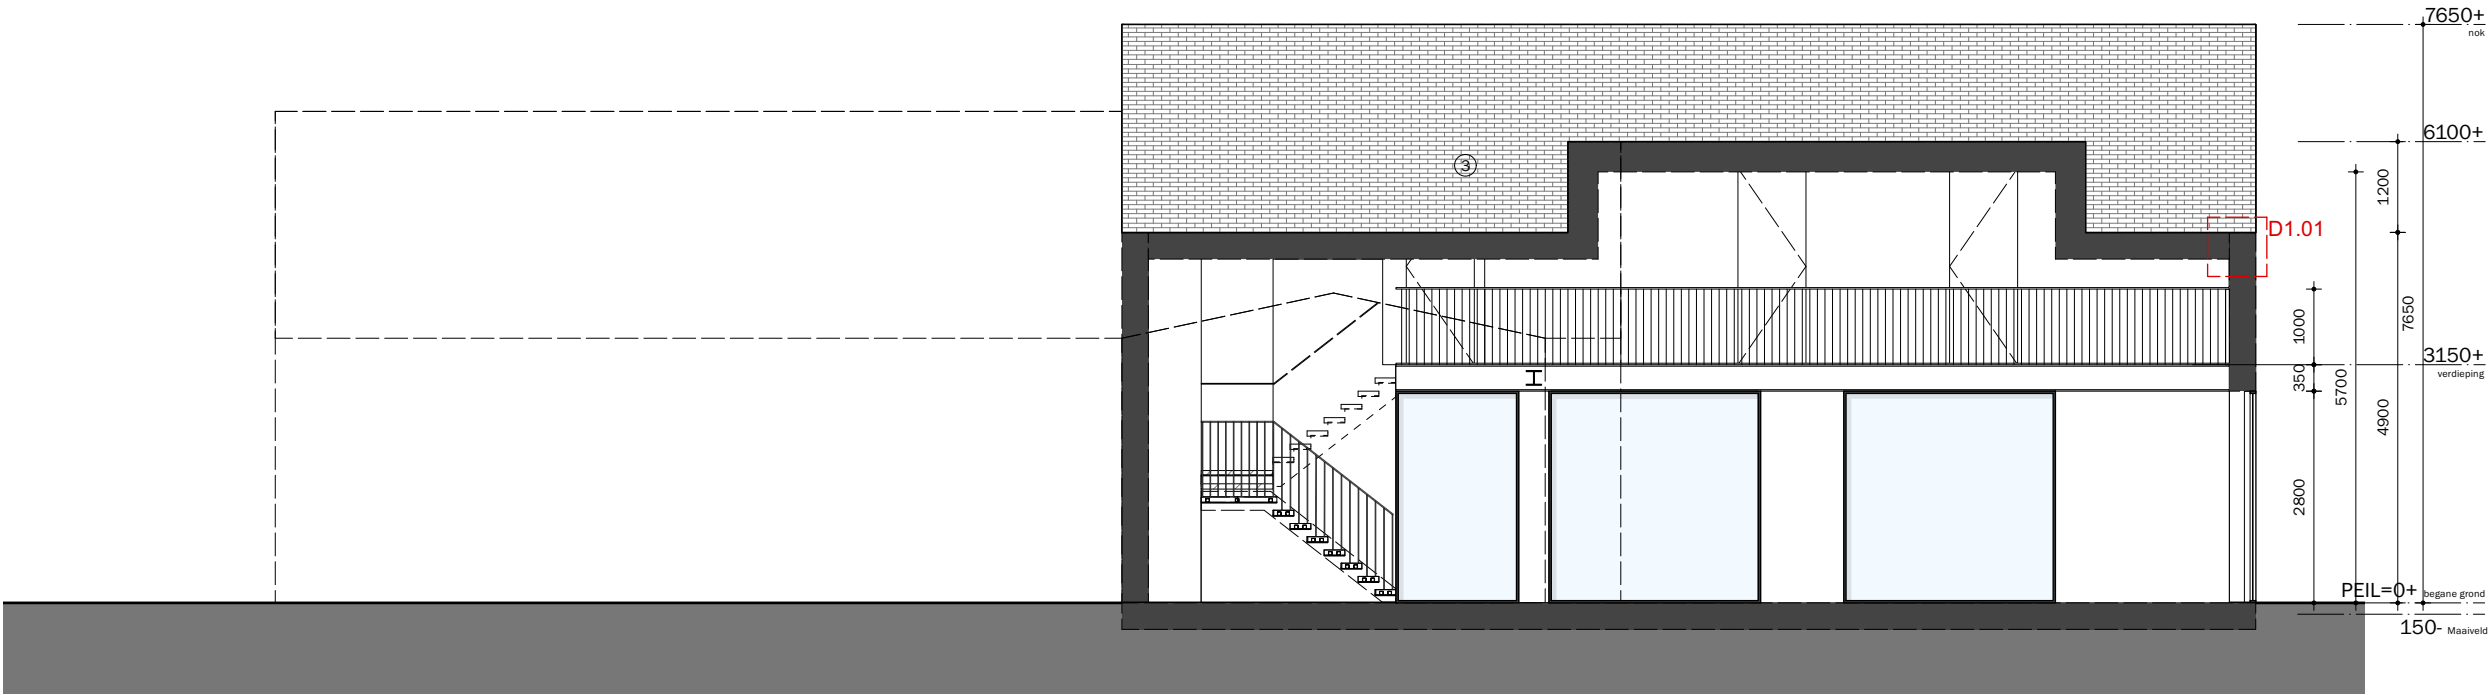

DOORSNEDE "A" - schaal 1:100

GEVELAFWERKING

- 1.0 Peetersen Cover keramische tegel C54
170 x 528 mm blind geschroefd

OVERIG

- 2.0 houten delen Padouk, Paulussen, Thermisch
verduurzaamd kleur zwart variërende plankbreedtes
(70mm tot 160mm, open voeg
voorzien van aluminium achterconstructie zwart).

DAKAFWERKING

- 3.0 Peetersen Cover keramische tegel kleur grijs
170 x 528 mm blind geschroefd

P—+

Project reference:
20.011
Location:
Kloetinge

CONFIDENTIALITY NOTE:

Information contained in this document is confidential and is the intellectual property of Puur Plus Ontwerpers and may not be reproduced or transmitted to third parties without prior written permission.

SPECIAL NOTE:

Do not scale the drawings!

All the dimensions to be field verified: Coordinate with the Architect and Millworker or standard Millwork drawings. Report all discrepancies to the architect or project manager before proceeding with construction.

P--- +

Puur Plus Ontwerpers

Hoogte Kadijk 71
1018 BE Amsterdam
The Netherlands
T: +31 20 2209070
E: info@puurplus.nl

Date: 05 10 2022

Scale: 1:100

Drawing size: A3

Modification (Date): Info.:

1	-	-
2	-	-
3	-	-
4	-	-
5	-	-
6	-	-
7	-	-
8	-	-

Phase: **Bouwaanvraag**

Plan title.: Layout - Doorsnede A

Plan no.: **012**

P—+

Project reference:

20.011

Location:

Kloetinge

CONFIDENTIALITY NOTE:

Information contained in this document is confidential and is the intellectual property of Puur Plus Ontwerpers and may not be reproduced or transmitted to third parties without prior written permission.

SPECIAL NOTE:

Do not scale the drawings!

All the dimensions to be field verified: Coordinate with the Architect and Millworker or standard Millwork drawings. Report all discrepancies to the architect or project manager before proceeding with construction.

P--- +

Puur Plus Ontwerpers

Hoogte Kadijk 71
1018 BE Amsterdam
The Netherlands
T: +31 20 2209070
E: info@puurplus.nl

Date: 05 10 2022

Scale: 1:100


Drawing size: A3

Modification (Date):	Info.:
1 -	-
2 -	-
3 -	-
4 -	-
5 -	-
6 -	-
7 -	-
8 -	-

Phase: **Bouwaanvraag**

Plan title.: Layout - Doorsnede B

Plan no.: **013**

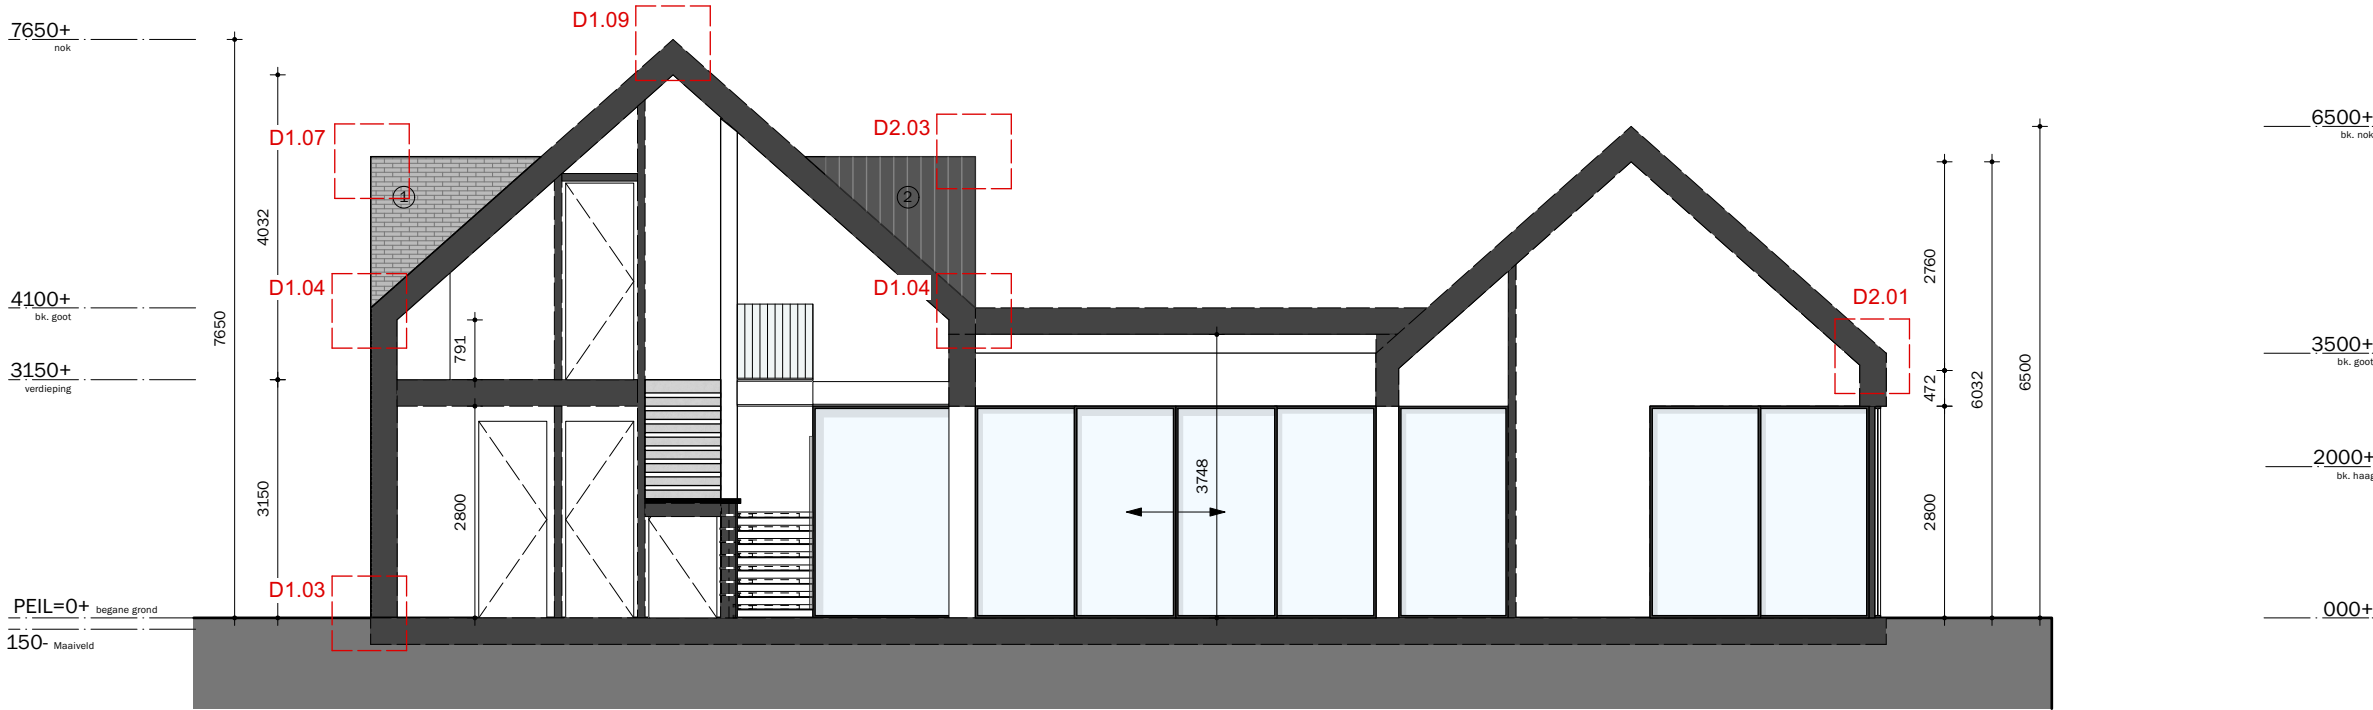

DOORSNEDE "B" - schaal 1:100

GEVELAFWERKING

- 1.0 Peetersen Cover keramische tegel C54
170 x 528 mm blind geschroefd

OVERIG

- 2.0 houten delen Padouk, Paulussen, Thermisch
verduurzaamd kleur zwart variërende plankbreedtes
(70mm tot 160mm, open voeg
voorzien van aluminium achterconstructie zwart).

DAKAFWERKING

- 3.0 Peetersen Cover keramische tegel kleur grijs
170 x 528 mm blind geschroefd



GEVELAFWERKING

Peetersen Cover keramische tegel C54
170 x 528 mm blind geschroefd

OVERIG

houten delen Padouk, Paulussen, Thermisch
verduurzaamd kleur zwart variërende plankbreedtes
(70mm tot 160mm, open voeg
voorzien van aluminium achterconstructie zwart).

DAKAFWERKING

Peetersen Cover keramische tegel kleur grijs
170 x 528 mm blind geschroefd

DOORSNEDE "C" - schaal 1:100

P—+

Project reference:
20.011
Location:
Kloetinge

CONFIDENTIALITY NOTE:
Information contained in this document is confidential and is the intellectual property of Puur Plus Ontwerpers and may not be reproduced or transmitted to third parties without prior written permission.

SPECIAL NOTE:
Do not scale the drawings!
All the dimensions to be field verified: Coordinate with the Architect and Millworker or standard Millwork drawings. Report all discrepancies to the architect or project manager before proceeding with construction.

P--- +

Puur Plus Ontwerpers
Hoogte Kadijk 71
1018 BE Amsterdam
The Netherlands
T: +31 20 2209070
E: info@puurplus.nl


Date: 05 10 2022
Scale: 1:100
Drawing size: A3

Modification (Date):	Info.:
1 27 01 23	REV 1
2 -	-
3 -	-
4 -	-
5 -	-
6 -	-
7 -	-
8 -	-

Phase: **Bouwaanvraag**

Plan title.: Layout - Doorsnede C

Plan no.: **014**

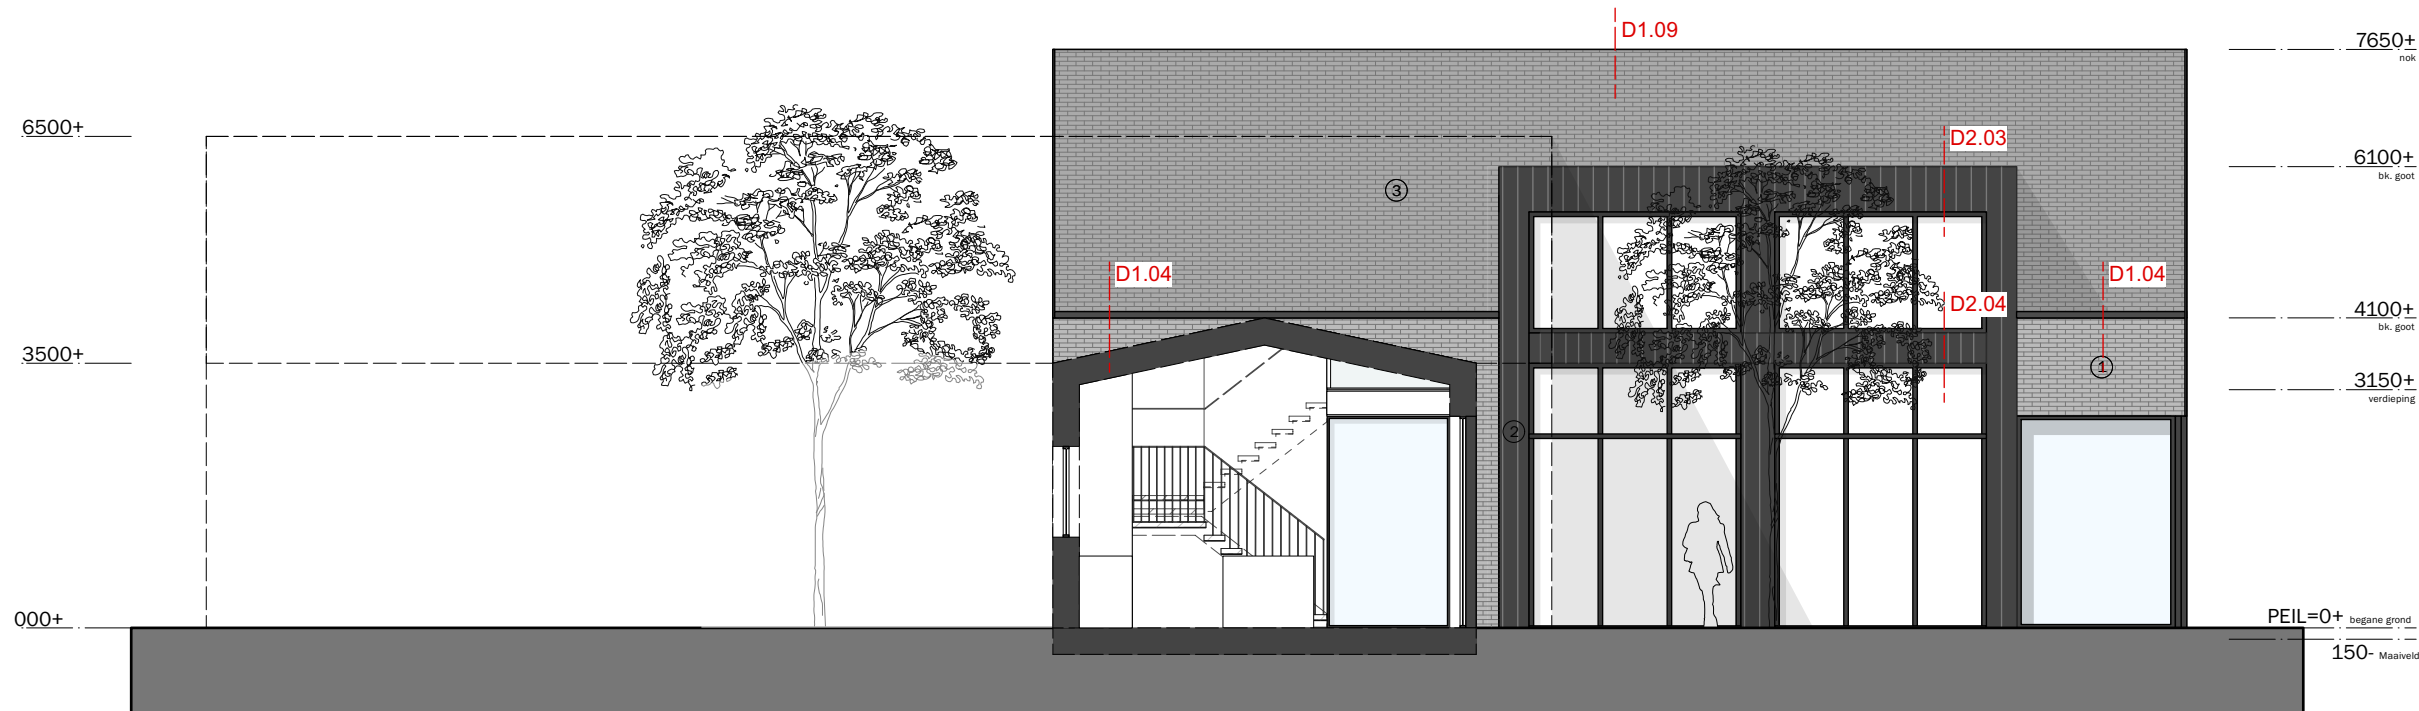

DOORSNEDE "D" - schaal 1:100

GEVELAFWERKING

- 1.0 Peetersen Cover keramische tegel C54
170 x 528 mm blind geschroefd

OVERIG

- 2.0 houten delen Padouk, Paulussen, Thermisch
verduurzaamd kleur zwart variërende plankbreedtes
(70mm tot 160mm, open voeg
voorzien van aluminium achterconstructie zwart).

DAKAFWERKING

- 3.0 Peetersen Cover keramische tegel kleur grijs
170 x 528 mm blind geschroefd

P—+

Project reference:
20.011
Location:
Kloetinge

CONFIDENTIALITY NOTE:

Information contained in this document is confidential and is the intellectual property of Puur Plus Ontwerpers and may not be reproduced or transmitted to third parties without prior written permission.

SPECIAL NOTE:

Do not scale the drawings!

All the dimensions to be field verified:
Coordinate with the Architect and Millworker or standard Millwork drawings. Report all discrepancies to the architect or project manager before proceeding with construction.

P--- +

Puur Plus Ontwerpers

Hoogte Kadijk 71
1018 BE Amsterdam
The Netherlands
T: +31 20 2209070
E: info@puurplus.nl

Date: 05 10 2022

Scale: 1:100

Drawing size: A3

Modification (Date):	Info.:
1 -	-
2 -	-
3 -	-
4 -	-
5 -	-
6 -	-
7 -	-
8 -	-

Phase: **Bouwaanvraag**

Plan title.: Layout - Doorsnede D

Plan no.: **015**

P—+

Project reference:

20.011

Location:

Kloetinge

CONFIDENTIALITY NOTE:

Information contained in this document is confidential and is the intellectual property of Puur Plus Ontwerpers and may not be reproduced or transmitted to third parties without prior written permission.

SPECIAL NOTE:

Do not scale the drawings!

All the dimensions to be field verified: Coordinate with the Architect and Millworker or standard Millwork drawings. Report all discrepancies to the architect or project manager before proceeding with construction.

P--- +

Puur Plus Ontwerpers

Hoogte Kadijk 71
1018 BE Amsterdam
The Netherlands
T: +31 20 2209070
E: info@puurplus.nl

Date: 05 10 2022

Scale: 1:100

Drawing size: A3

Modification (Date):	Info.:
1 27 01 23	REV 1
2 -	-
3 -	-
4 -	-
5 -	-
6 -	-
7 -	-
8 -	-

Phase: **Bouwaanvraag**

Plan title.: Layout - Doorsnede E

Plan no.: **016**

7650+
nok

6100+
bik. nok

4100+
bik. goot

3150+
verdieping

PEIL=0+
begane grond

150-
Maaiveld

6500+
bik. nok

3500+
3100+

.000+

DOORSNEDE "E" - schaal 1:100

GEVELAFWERKING

Peetersen Cover keramische tegel C54
170 x 528 mm blind geschroefd

OVERIG

houten delen Padouk, Paulussen, Thermisch
verduurzaamd kleur zwart variërende plankbreedtes
(70mm tot 160mm, open voeg
voorzien van aluminium achterconstructie zwart).













DAKAFWERKING

Peetersen Cover keramische tegel kleur grijs
170 x 528 mm blind geschroefd

Petersen Tegl Cover



Petersen Tegl Cover

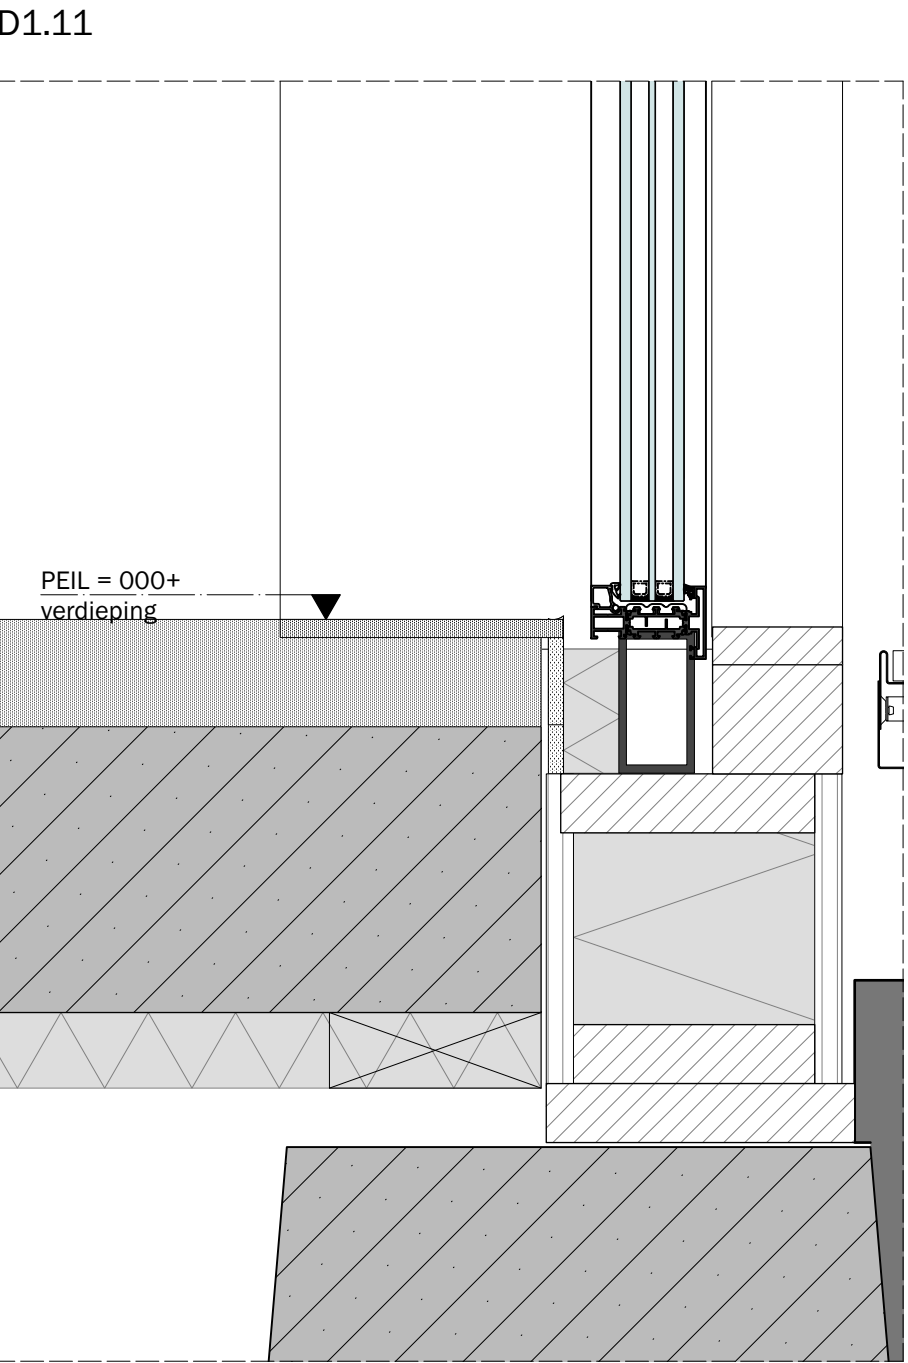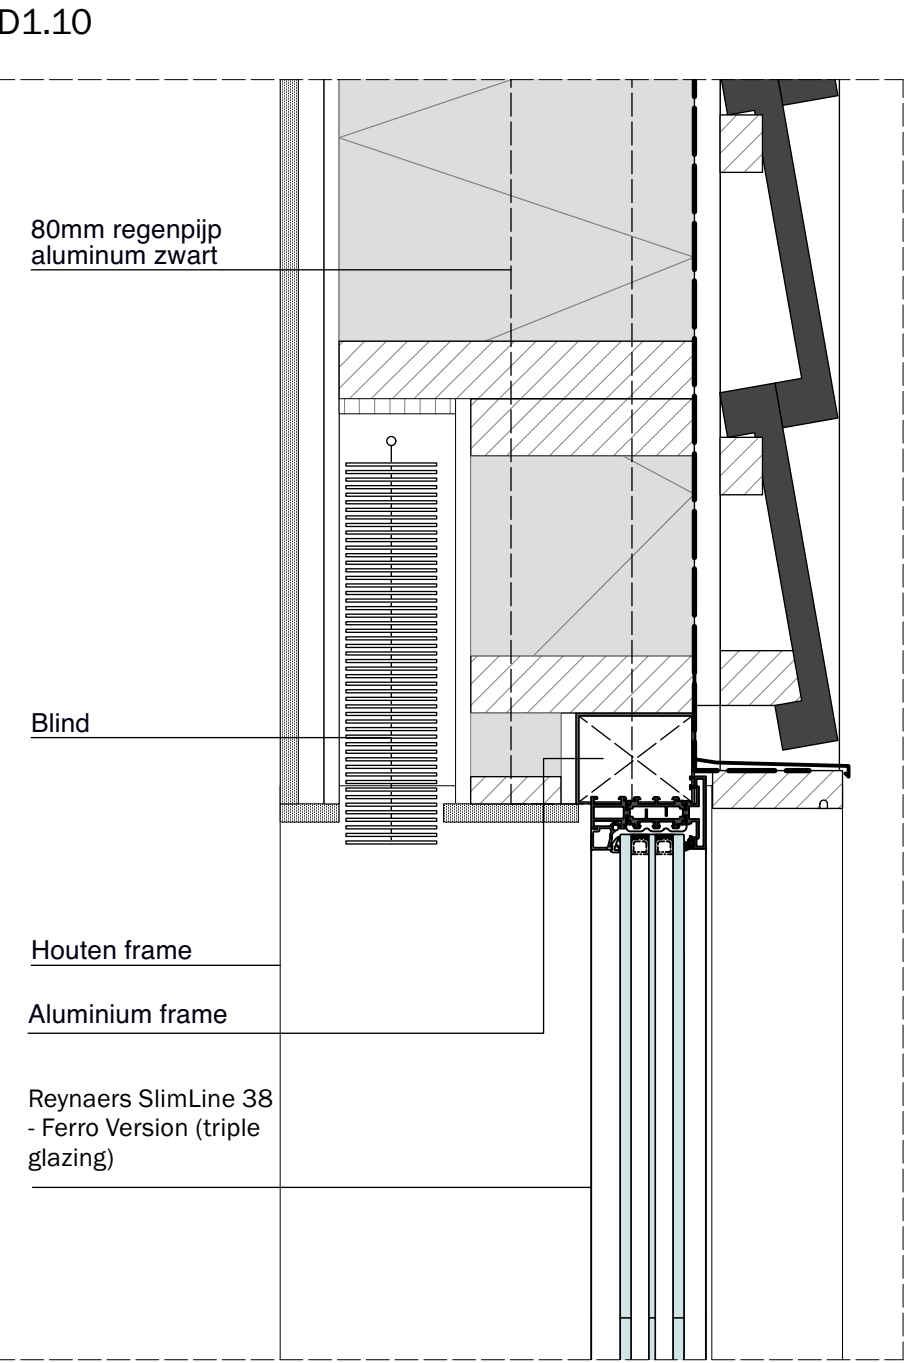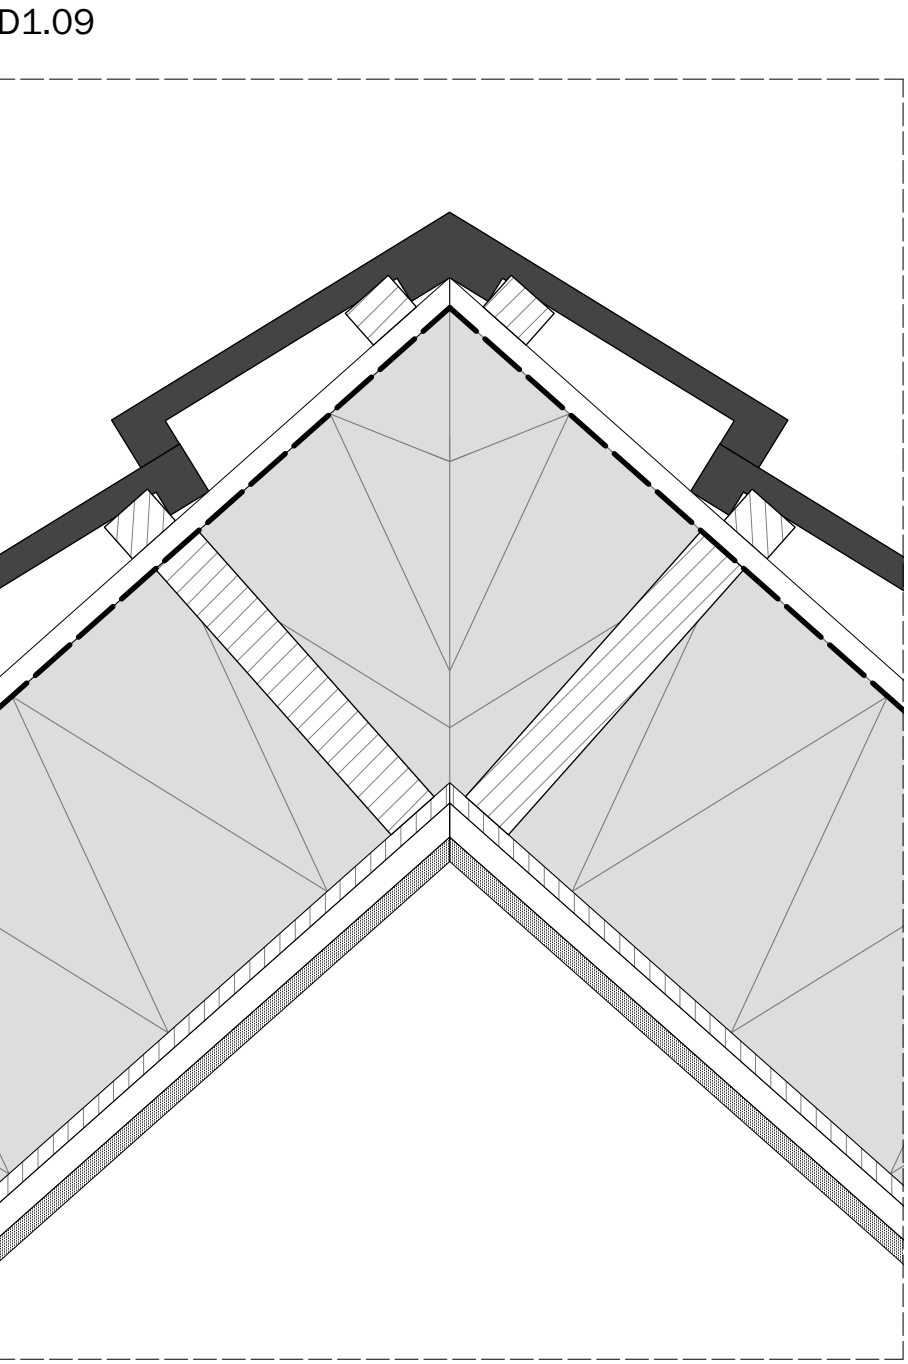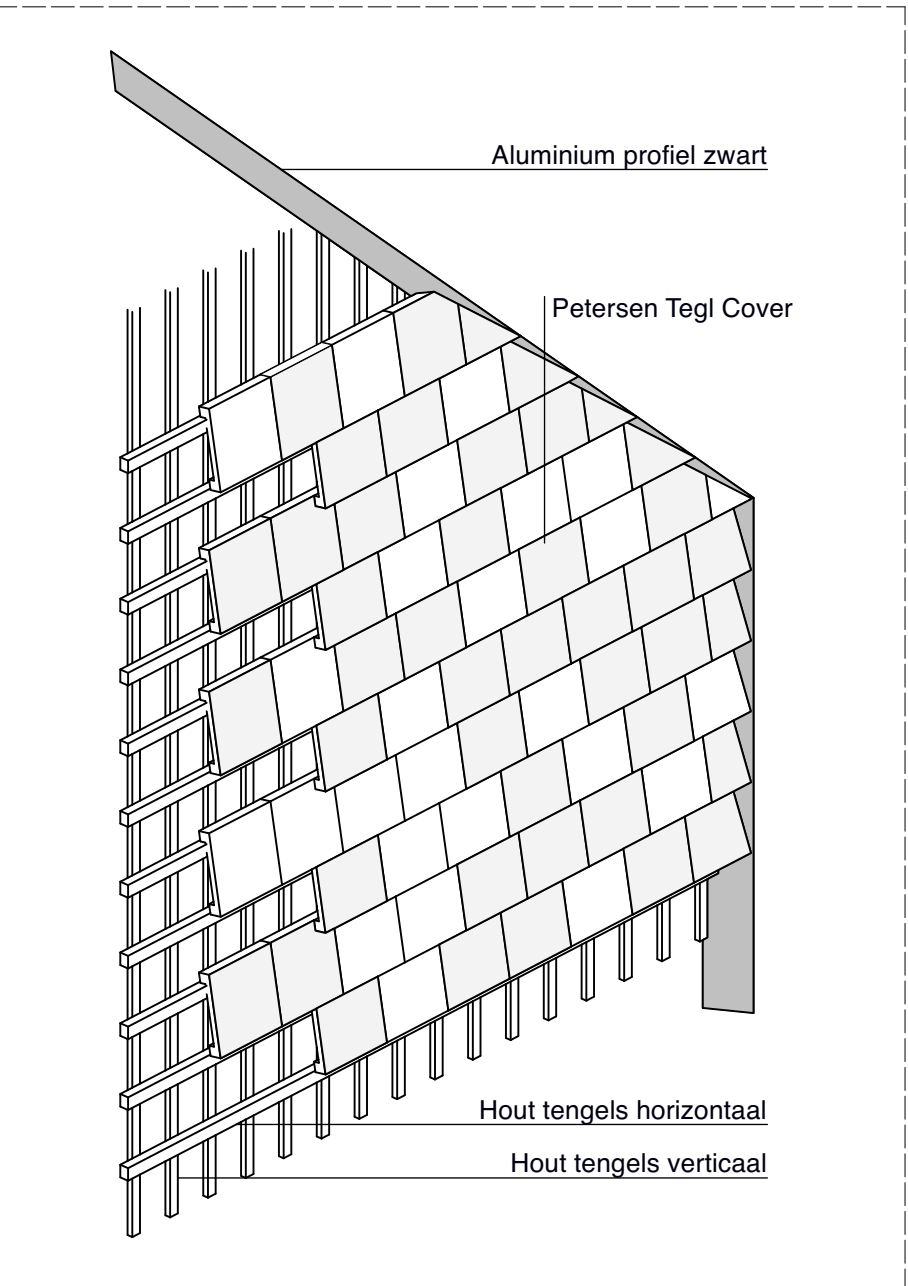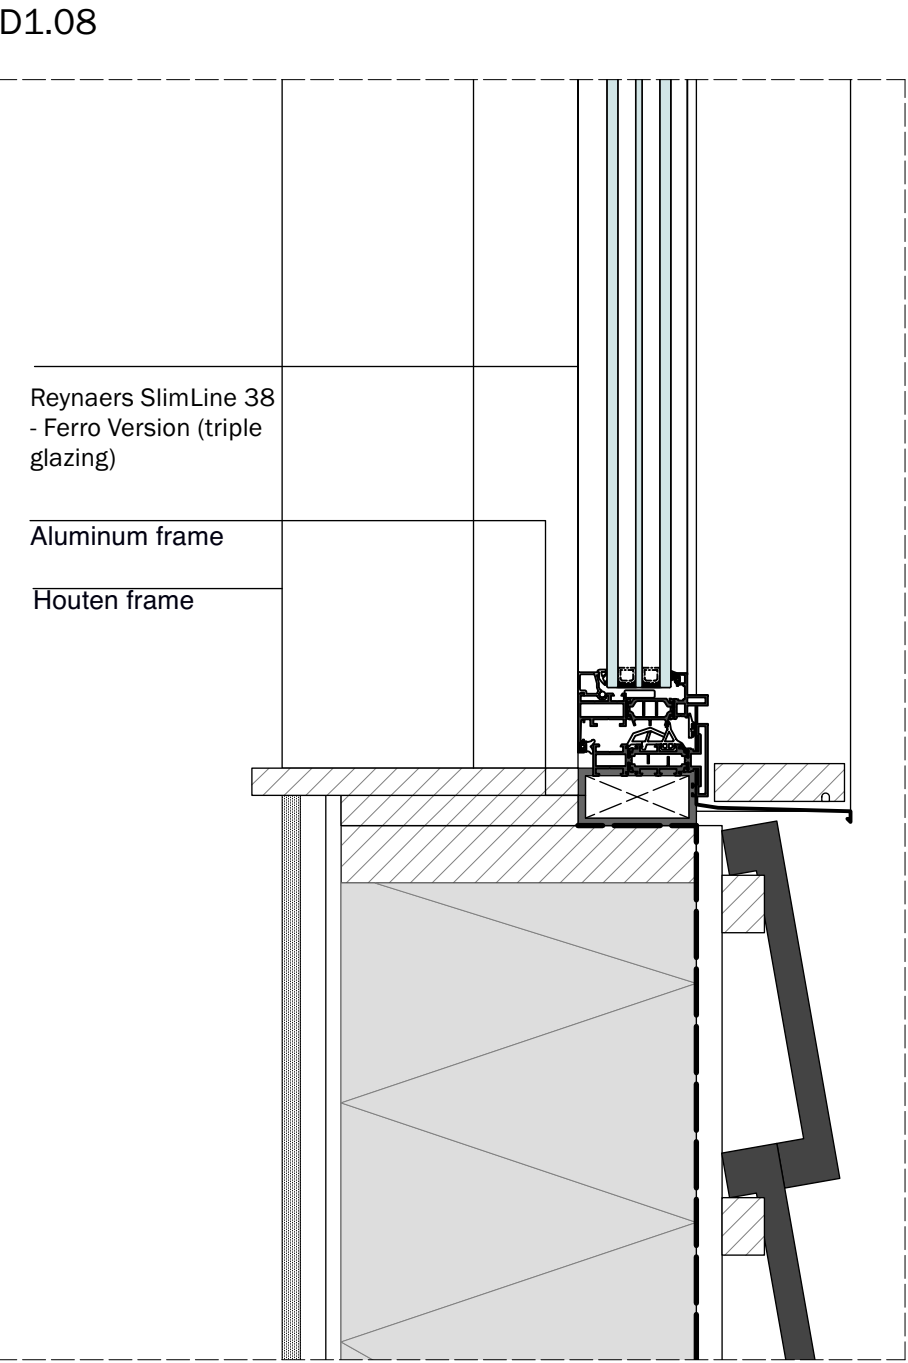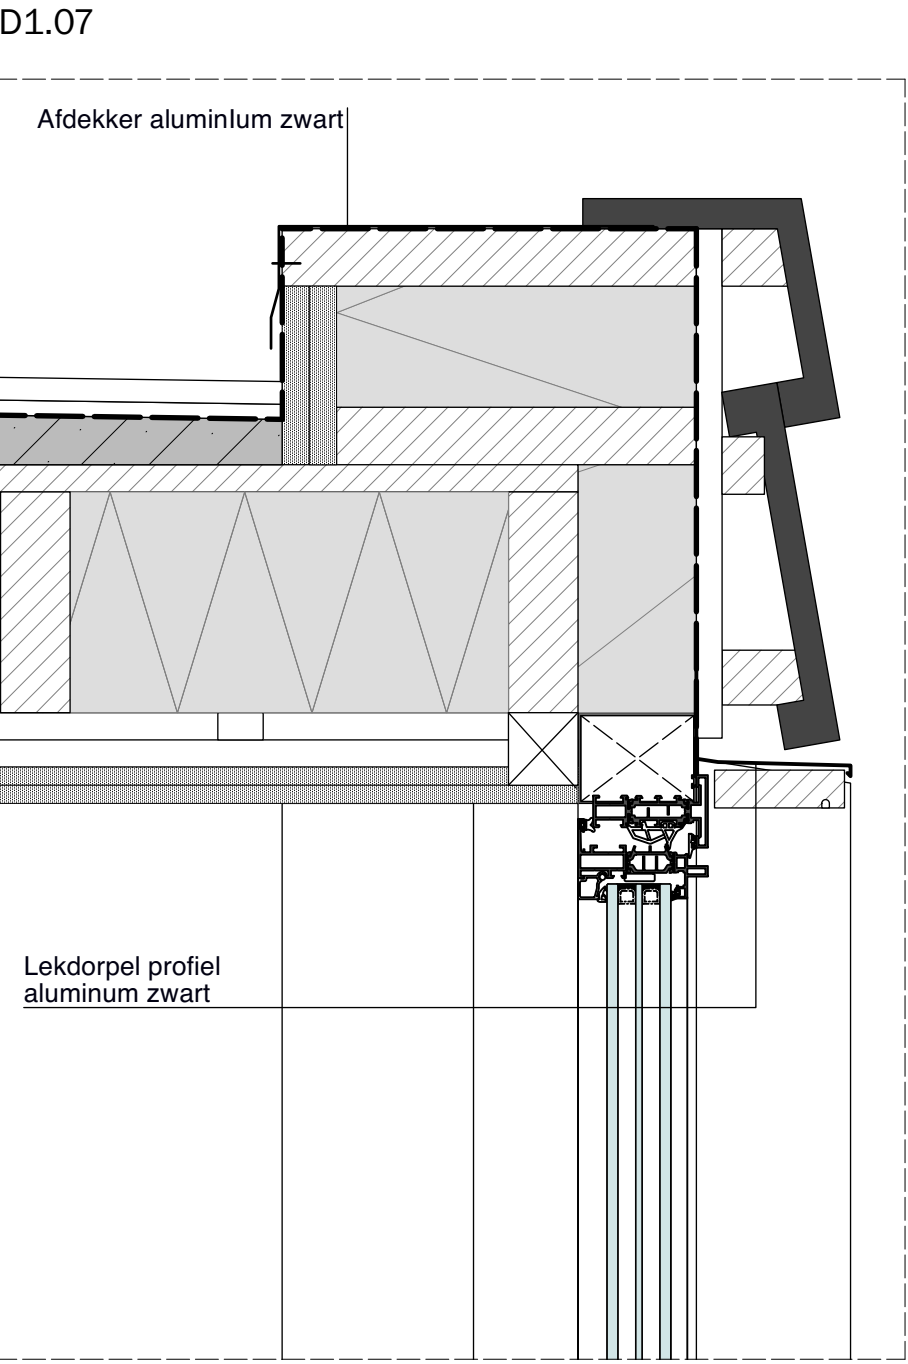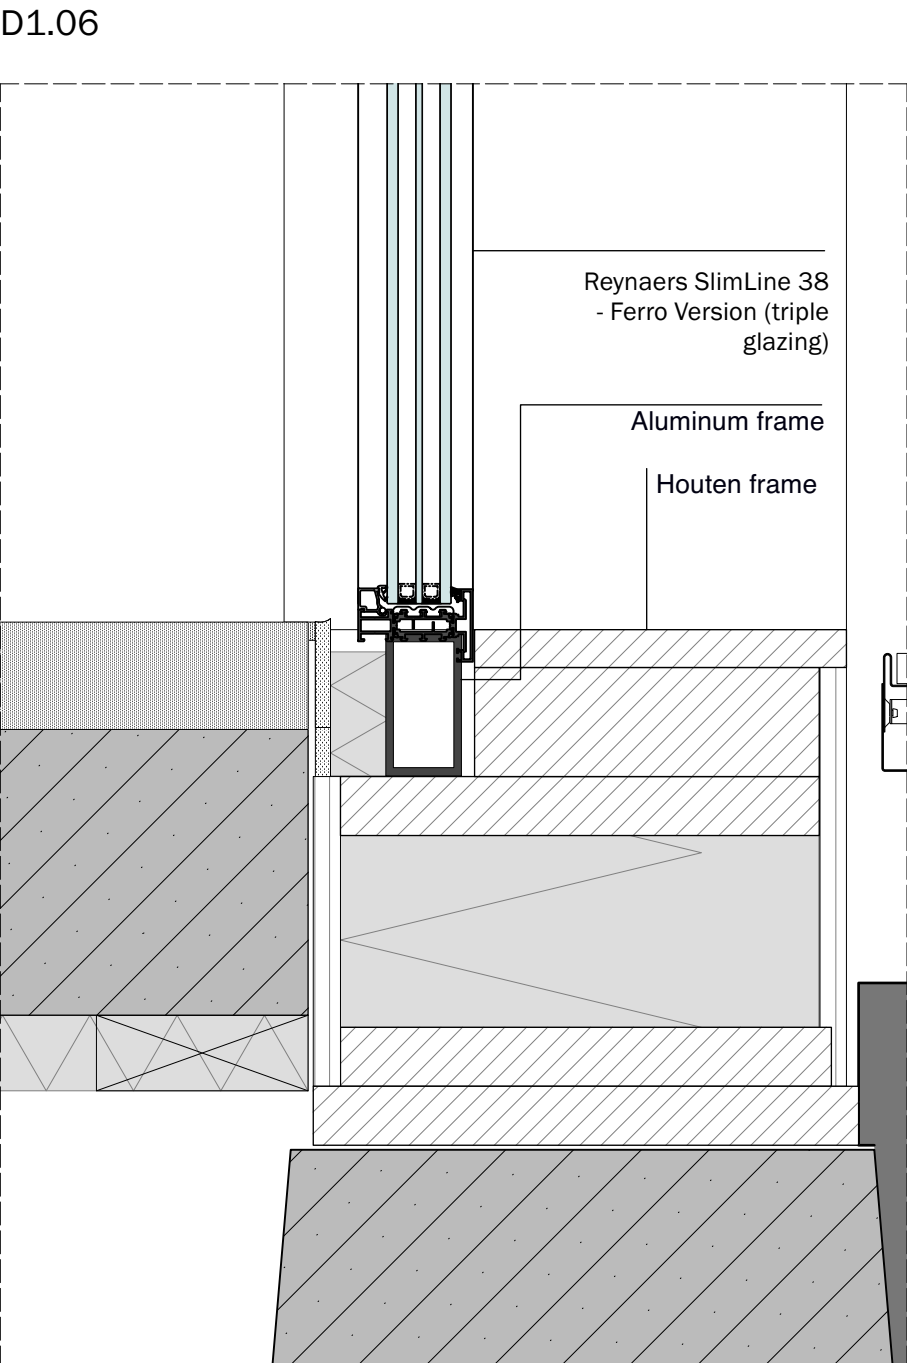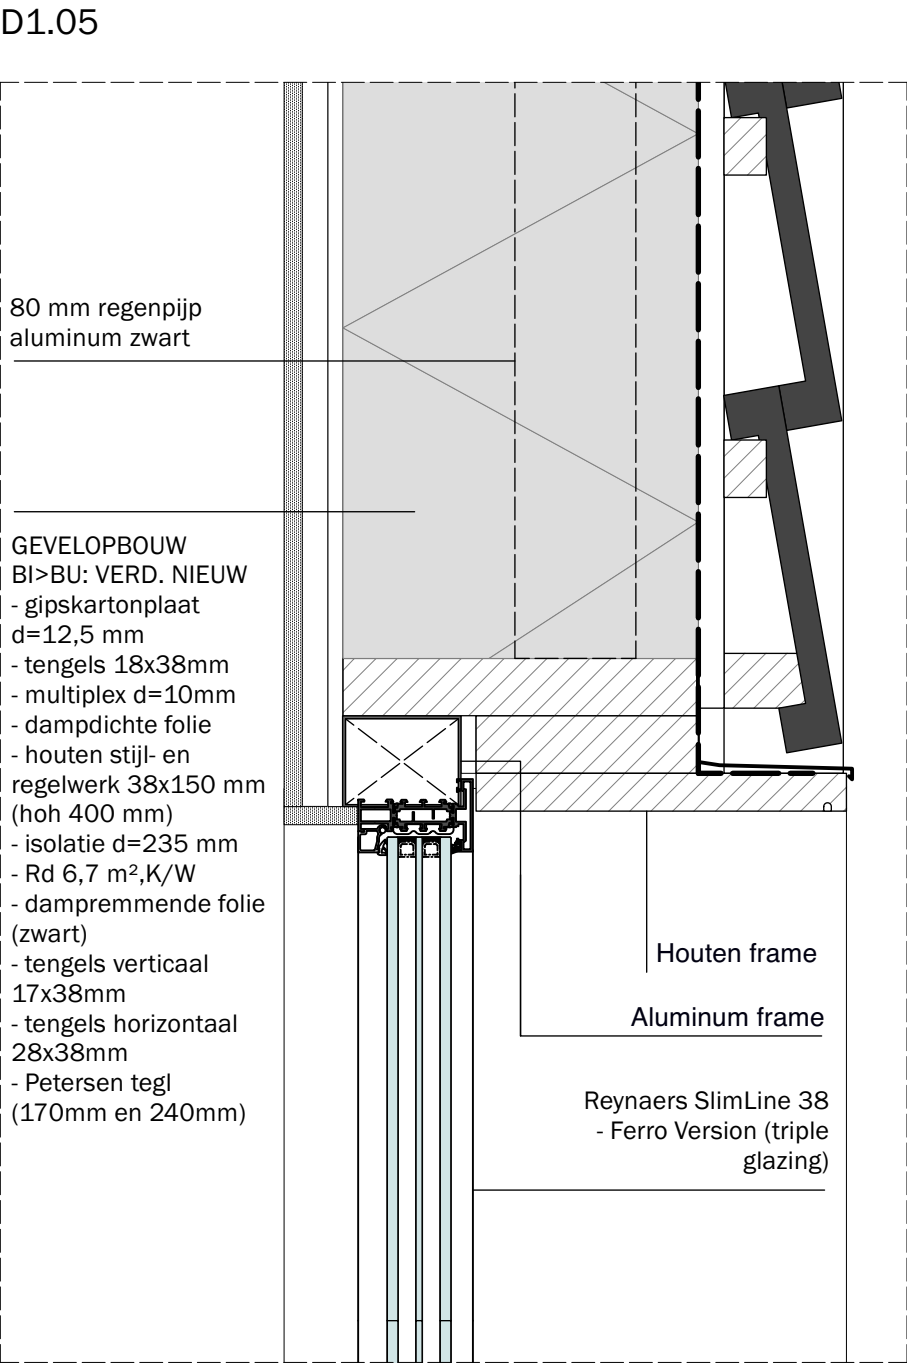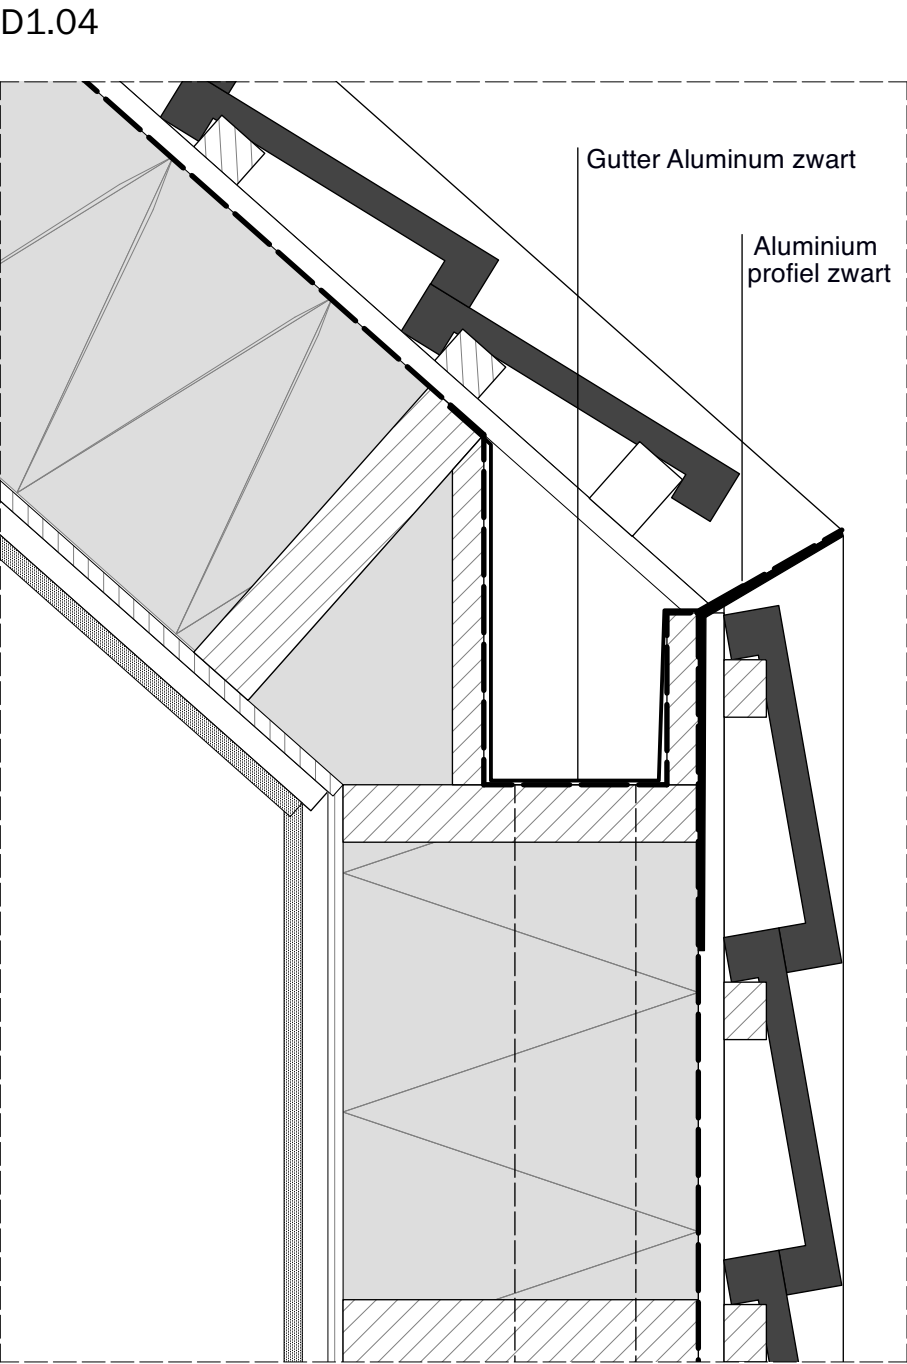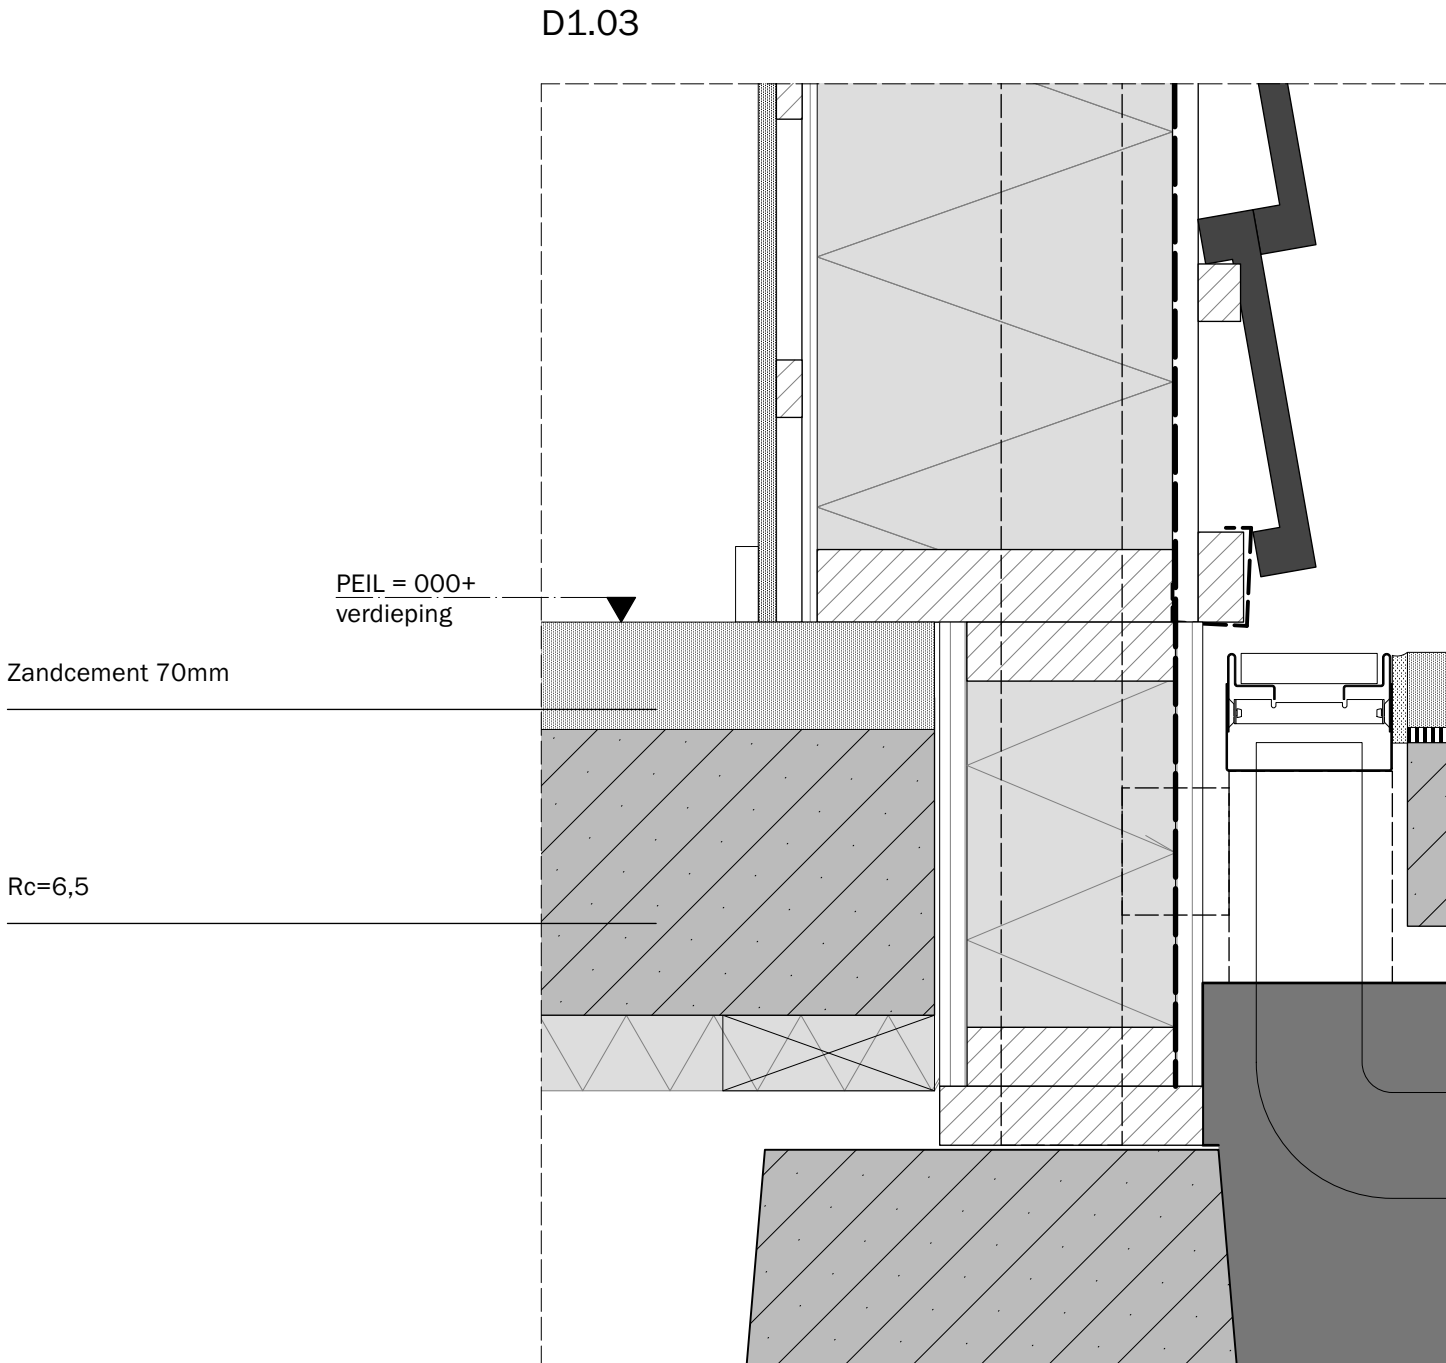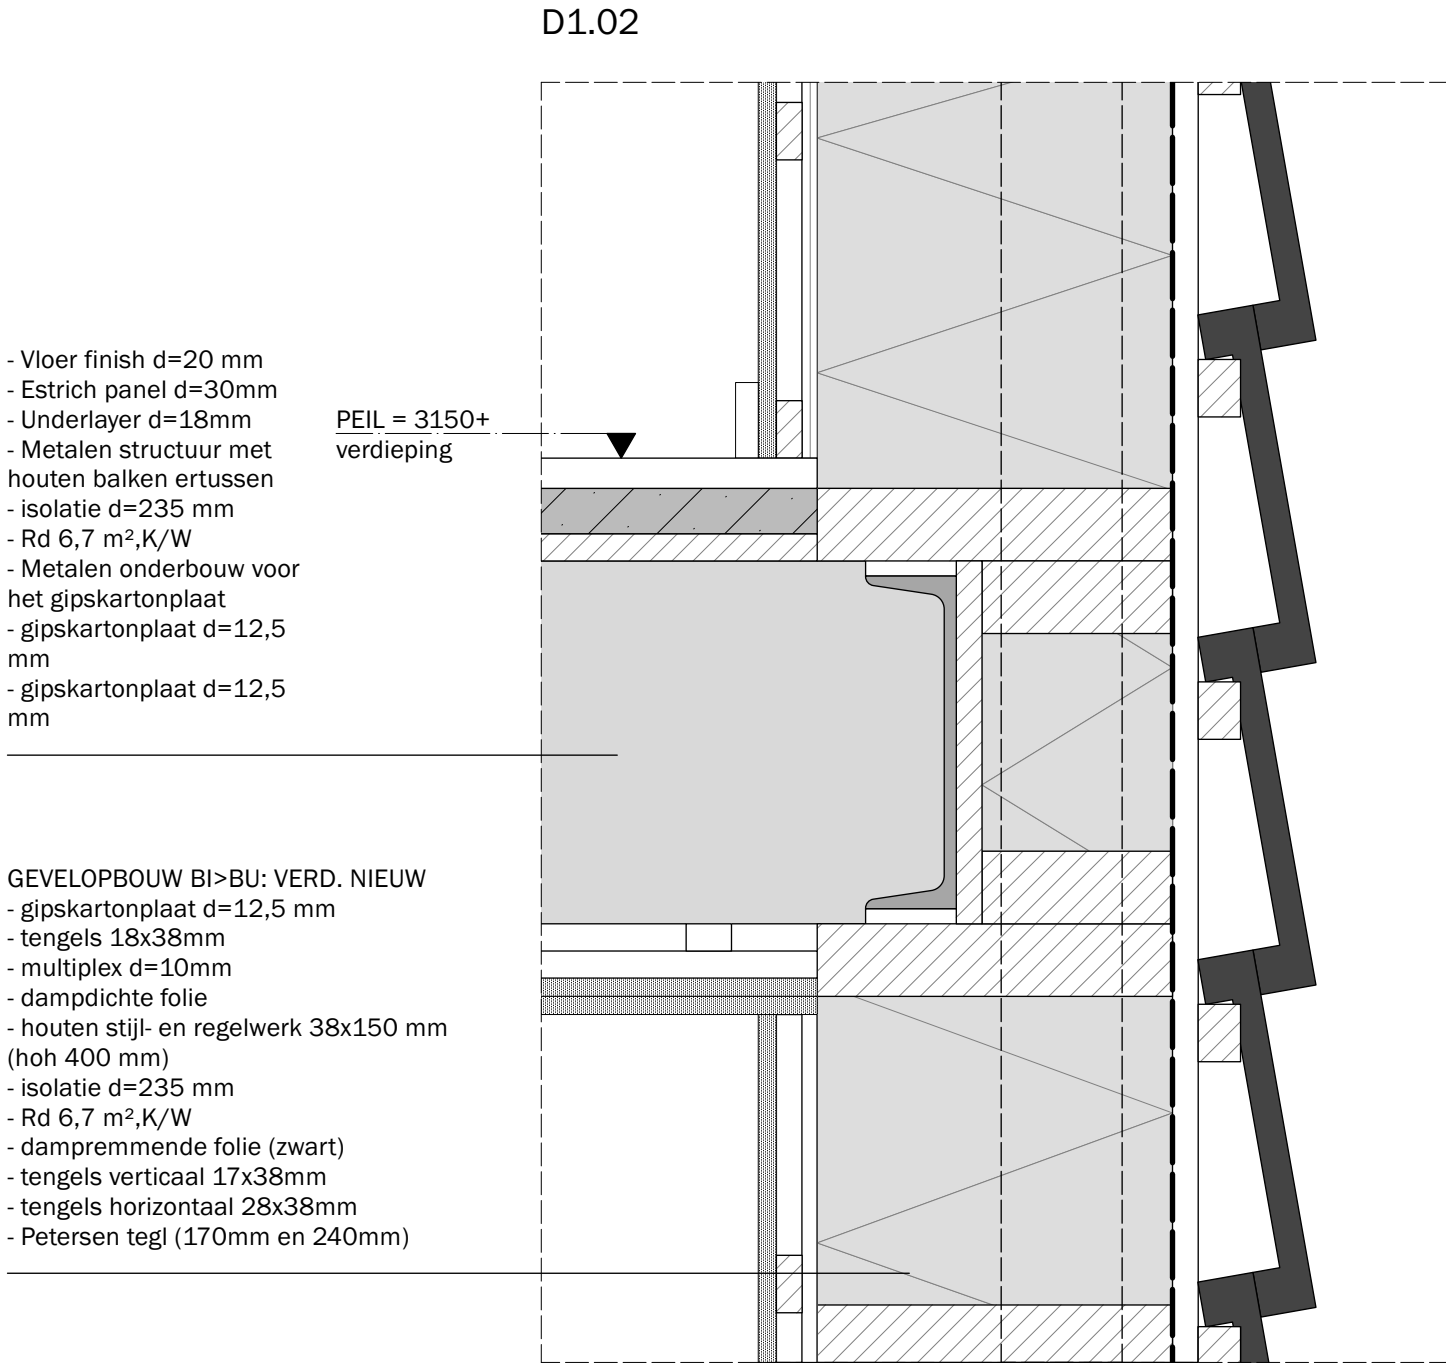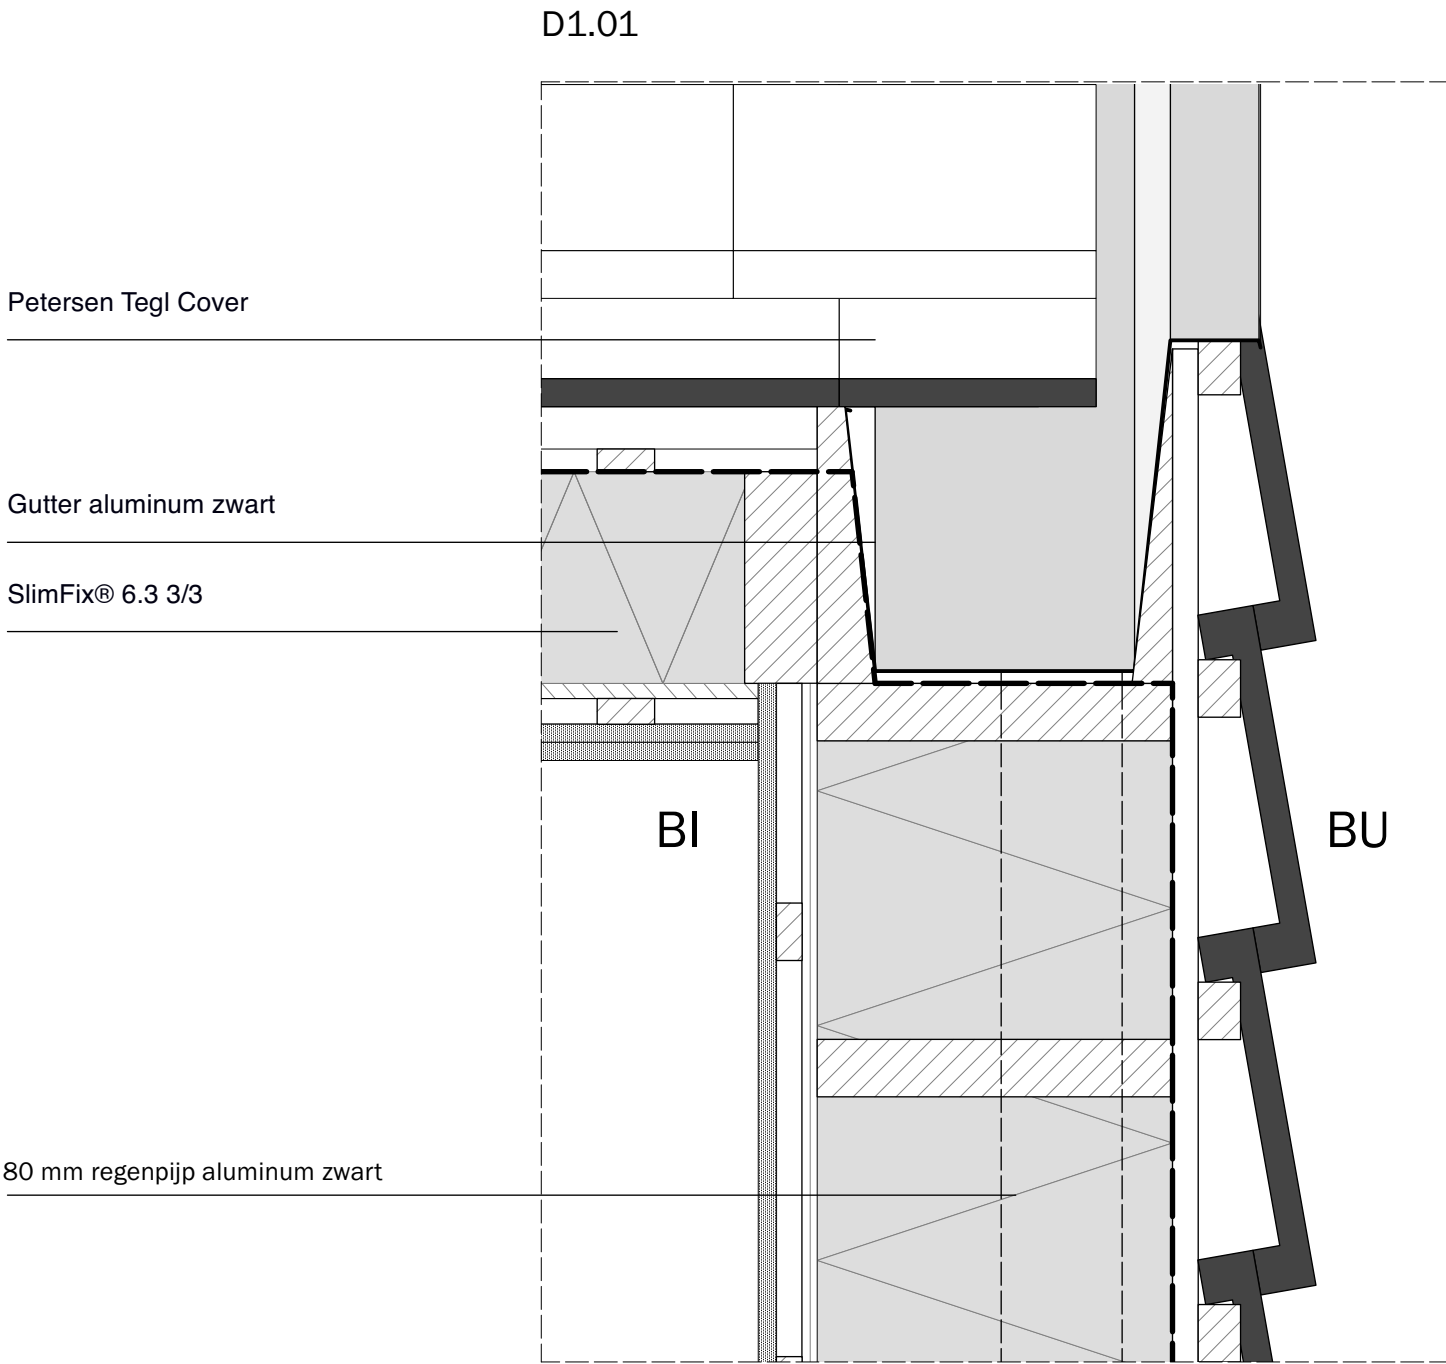

P-+

Project reference:
20.011
Location:
Kloetinge

CONFIDENTIALITY NOTE:
Information contained in this
document is confidential and is the
intellectual property of
Puur Plus Ontwerpers and may not be
reproduced or transmitted to third
parties without prior written
permission.

SPECIAL NOTE:
Do not scale the drawings!
All the dimensions to be field verified:
Coordinate with the Architect and
Milwouter or standard Milwouter
drawings. Report all discrepancies to
the architect or project manager
before proceeding with construction.

P-++

Puur Plus Ontwerpers
Hoogte Kadijk 72
3018 BC Amsterdam
The Netherlands
T: +31 20 2206010
E: info@puurplus.nl

Date: 05.10.2022
Scale: 1:5
Drawing size: A2



Modification (Date):	Info:
1	-
2	-
3	-
4	-
5	-
6	-
7	-
8	-

Phase: **Bouwaanvraag**




Plan title: Details Facade

Plan no.: **017**

Wooden planks - Paulussen hardhouthandel

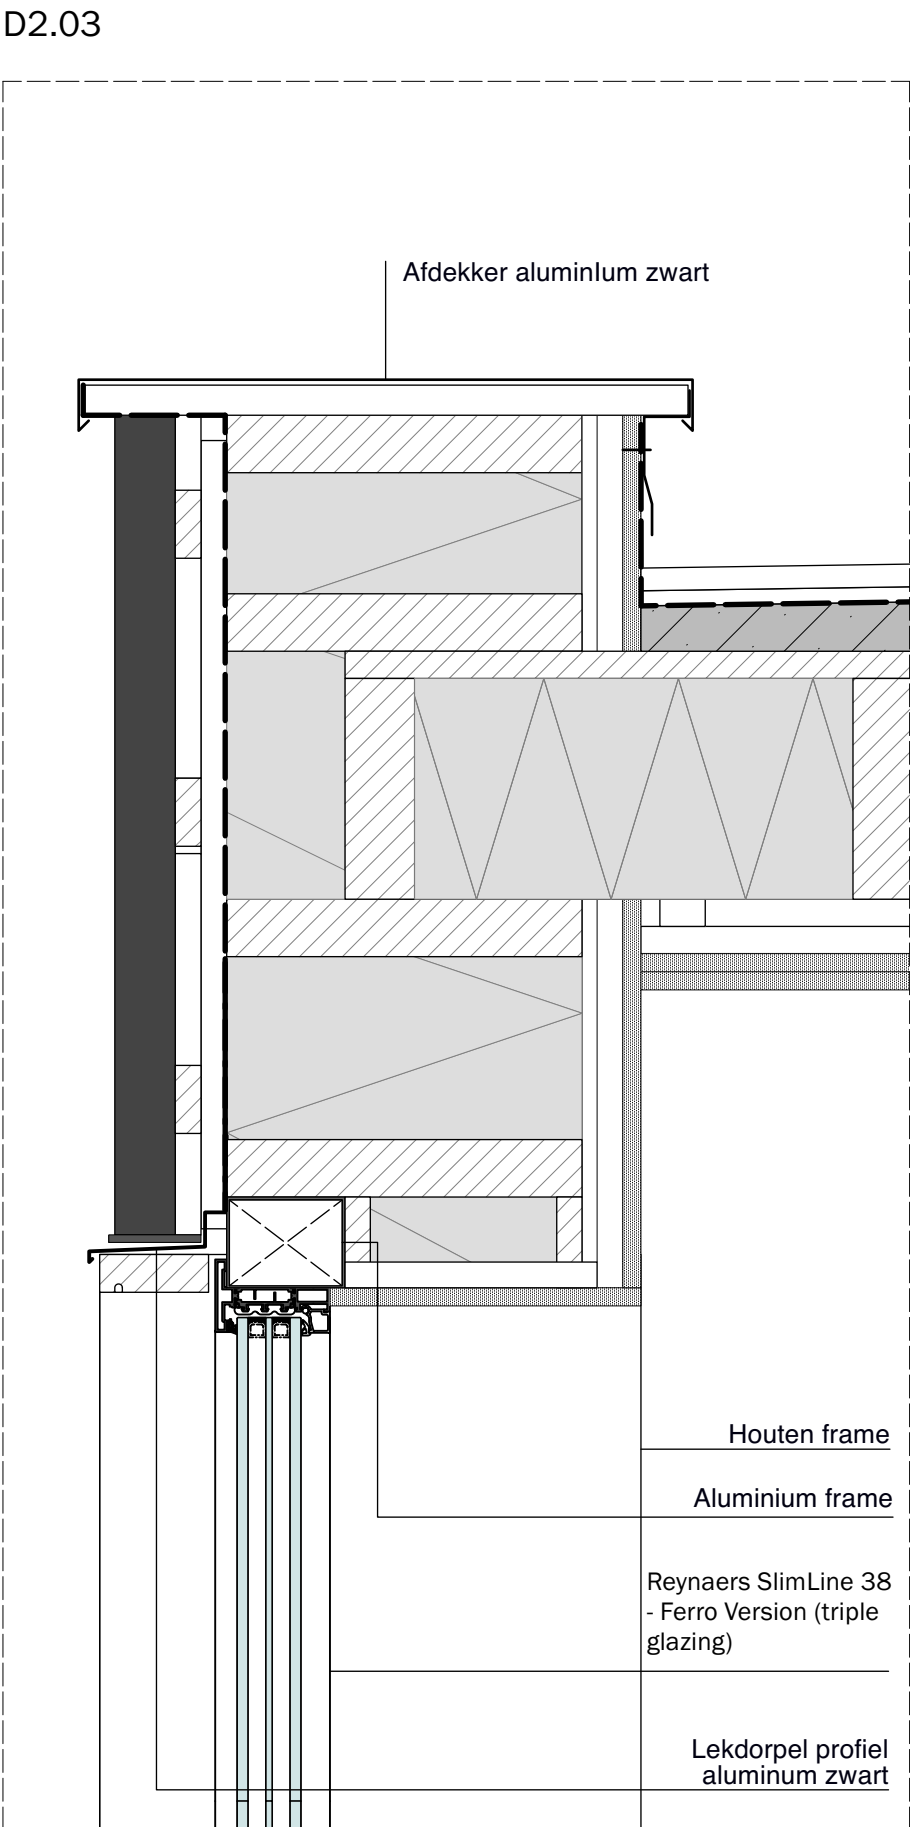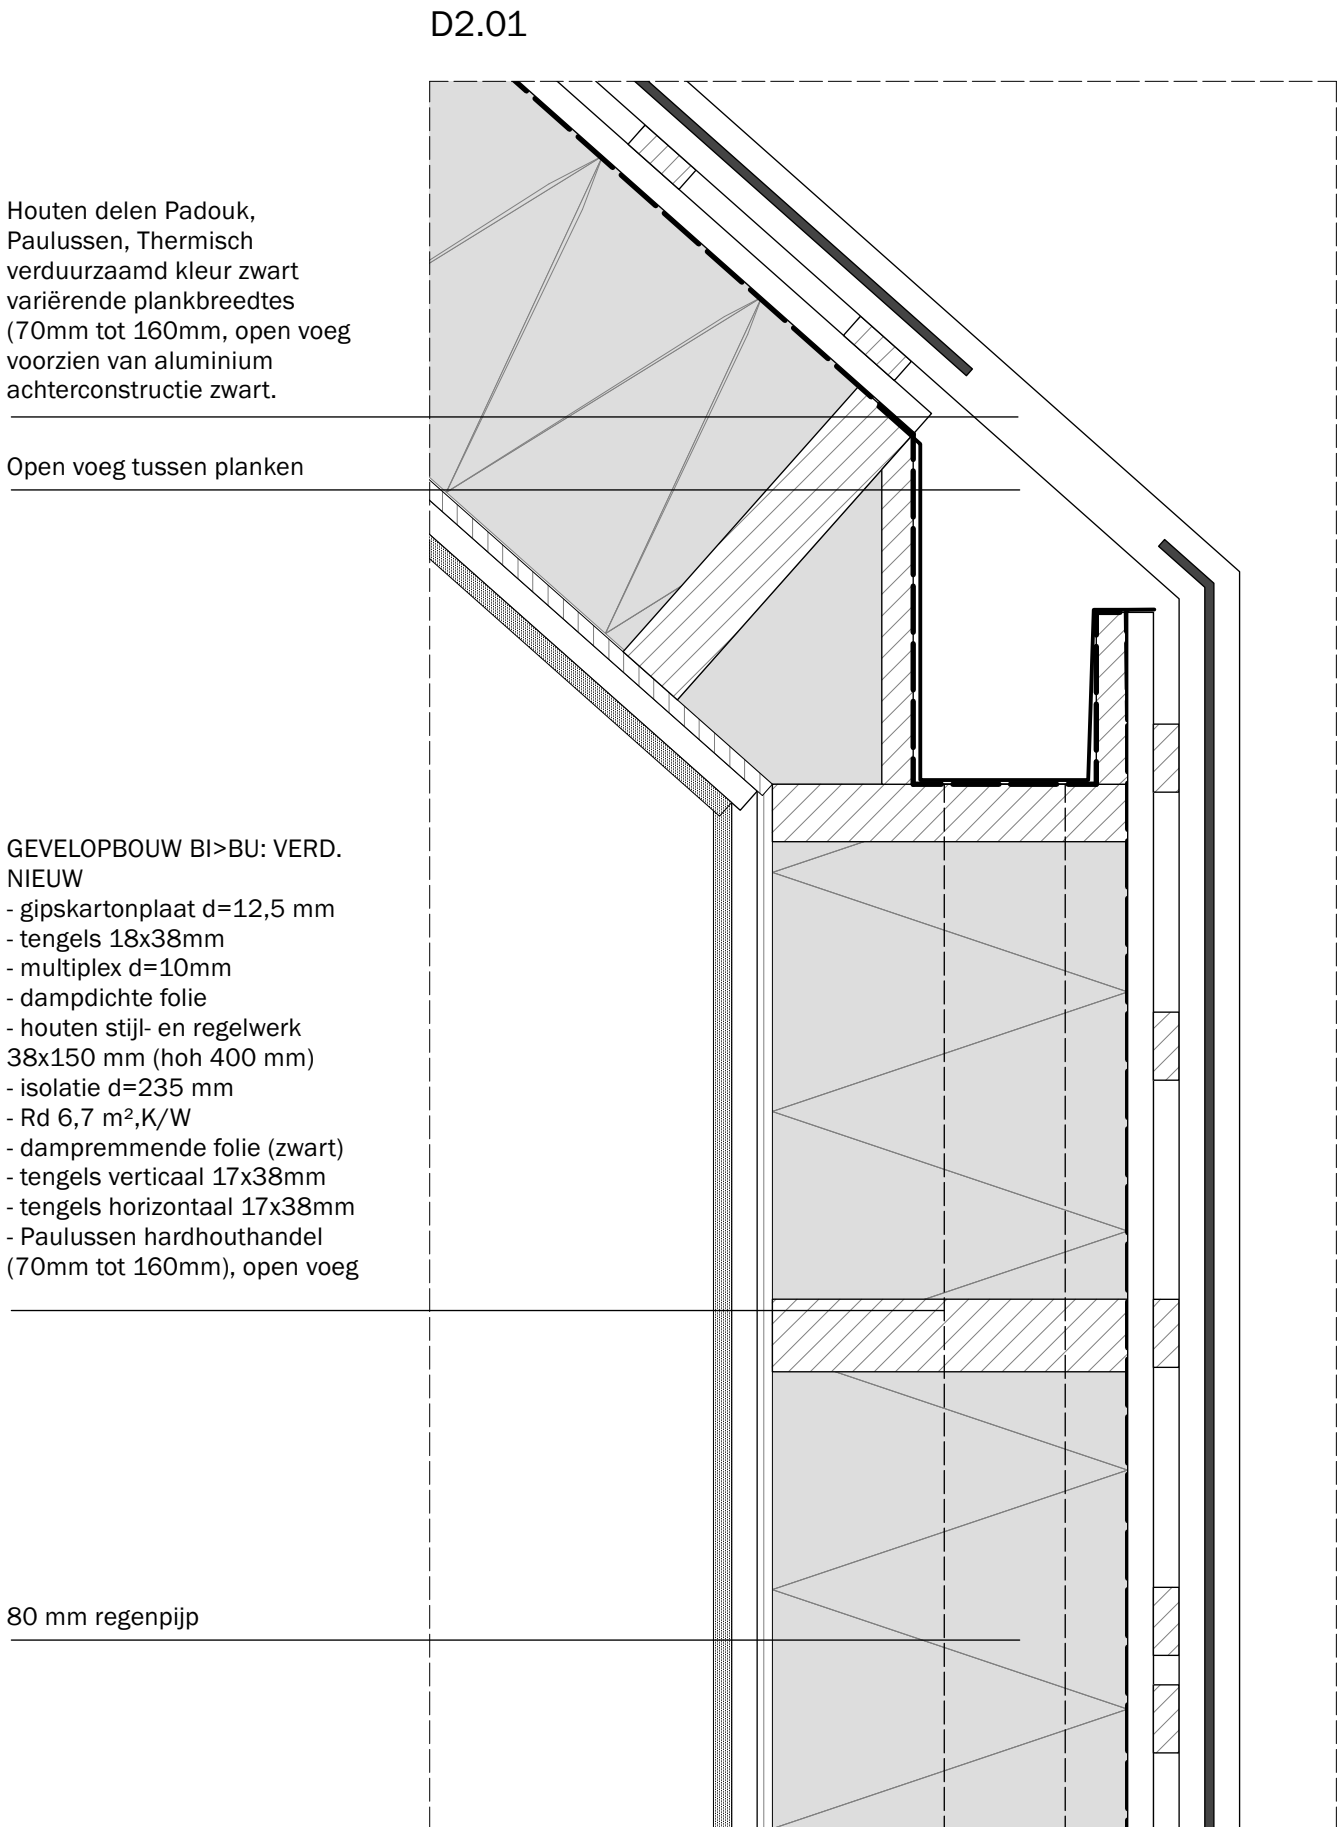

Detail

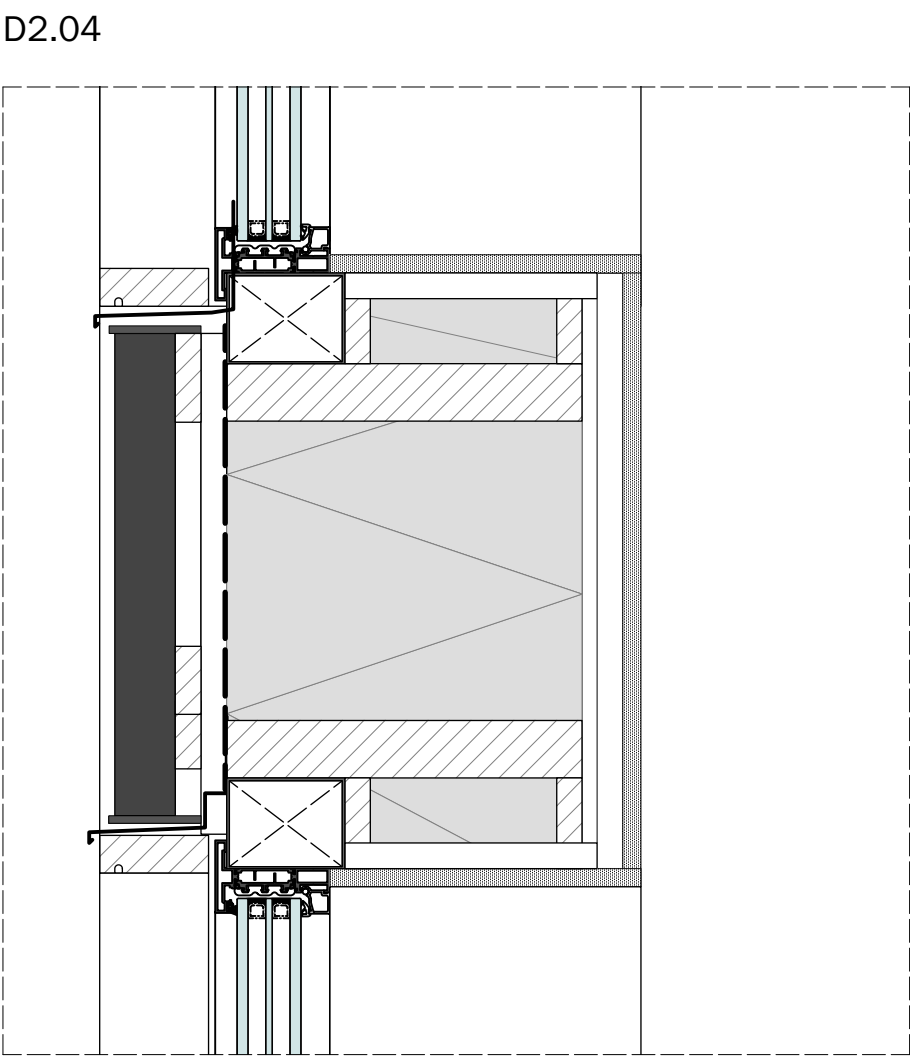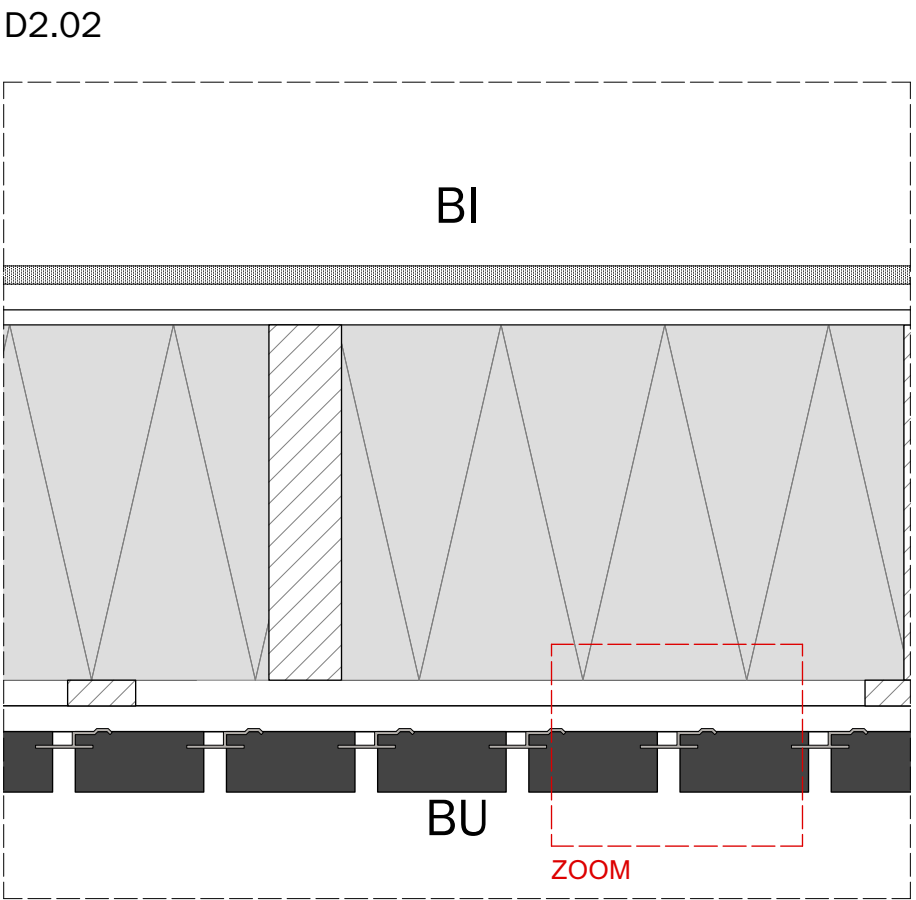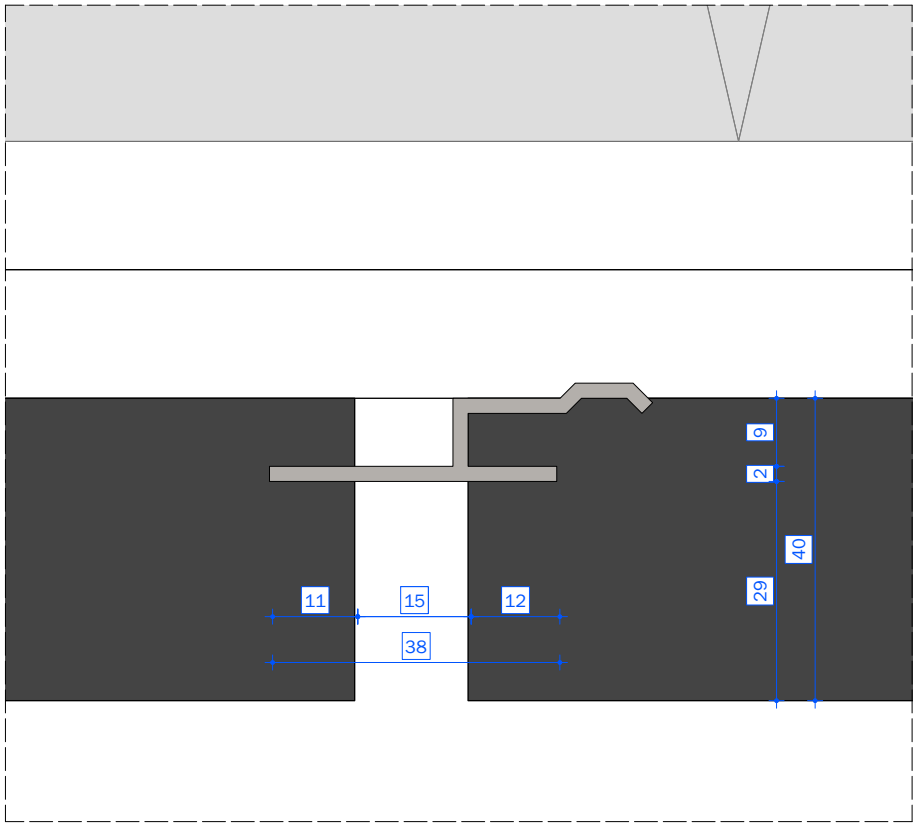

P-+

Project reference:
20.011
Location:
Kloetinge

CONFIDENTIALITY NOTE:
Information contained in this document is confidential and is the intellectual property of Puur Plus Ontwerpers and may not be reproduced or transmitted to third parties without prior written permission.

SPECIAL NOTE:
Do not scale the drawings!
All the dimensions to be field verified: Coordinate with the Architect and Milwouter or standard Milwouter drawings. Report all discrepancies to the architect or project manager before proceeding with construction.

P-++ +
Puur Plus Ontwerpers
Hoogen Kadijk 72
1018 BC Amsterdam
The Netherlands
T: +31 20 2209010
E: info@puurplus.nl
Date: 05-10-2022


Scale: 1:5
Drawing size: A2

Modification (Date):	Info.:
1 - -	-
2 - -	-
3 - -	-
4 - -	-
5 - -	-
6 - -	-
7 - -	-
8 - -	-


Phase: **Bouwaanvraag**

Plan title: Details Facade

Plan no.: **018**

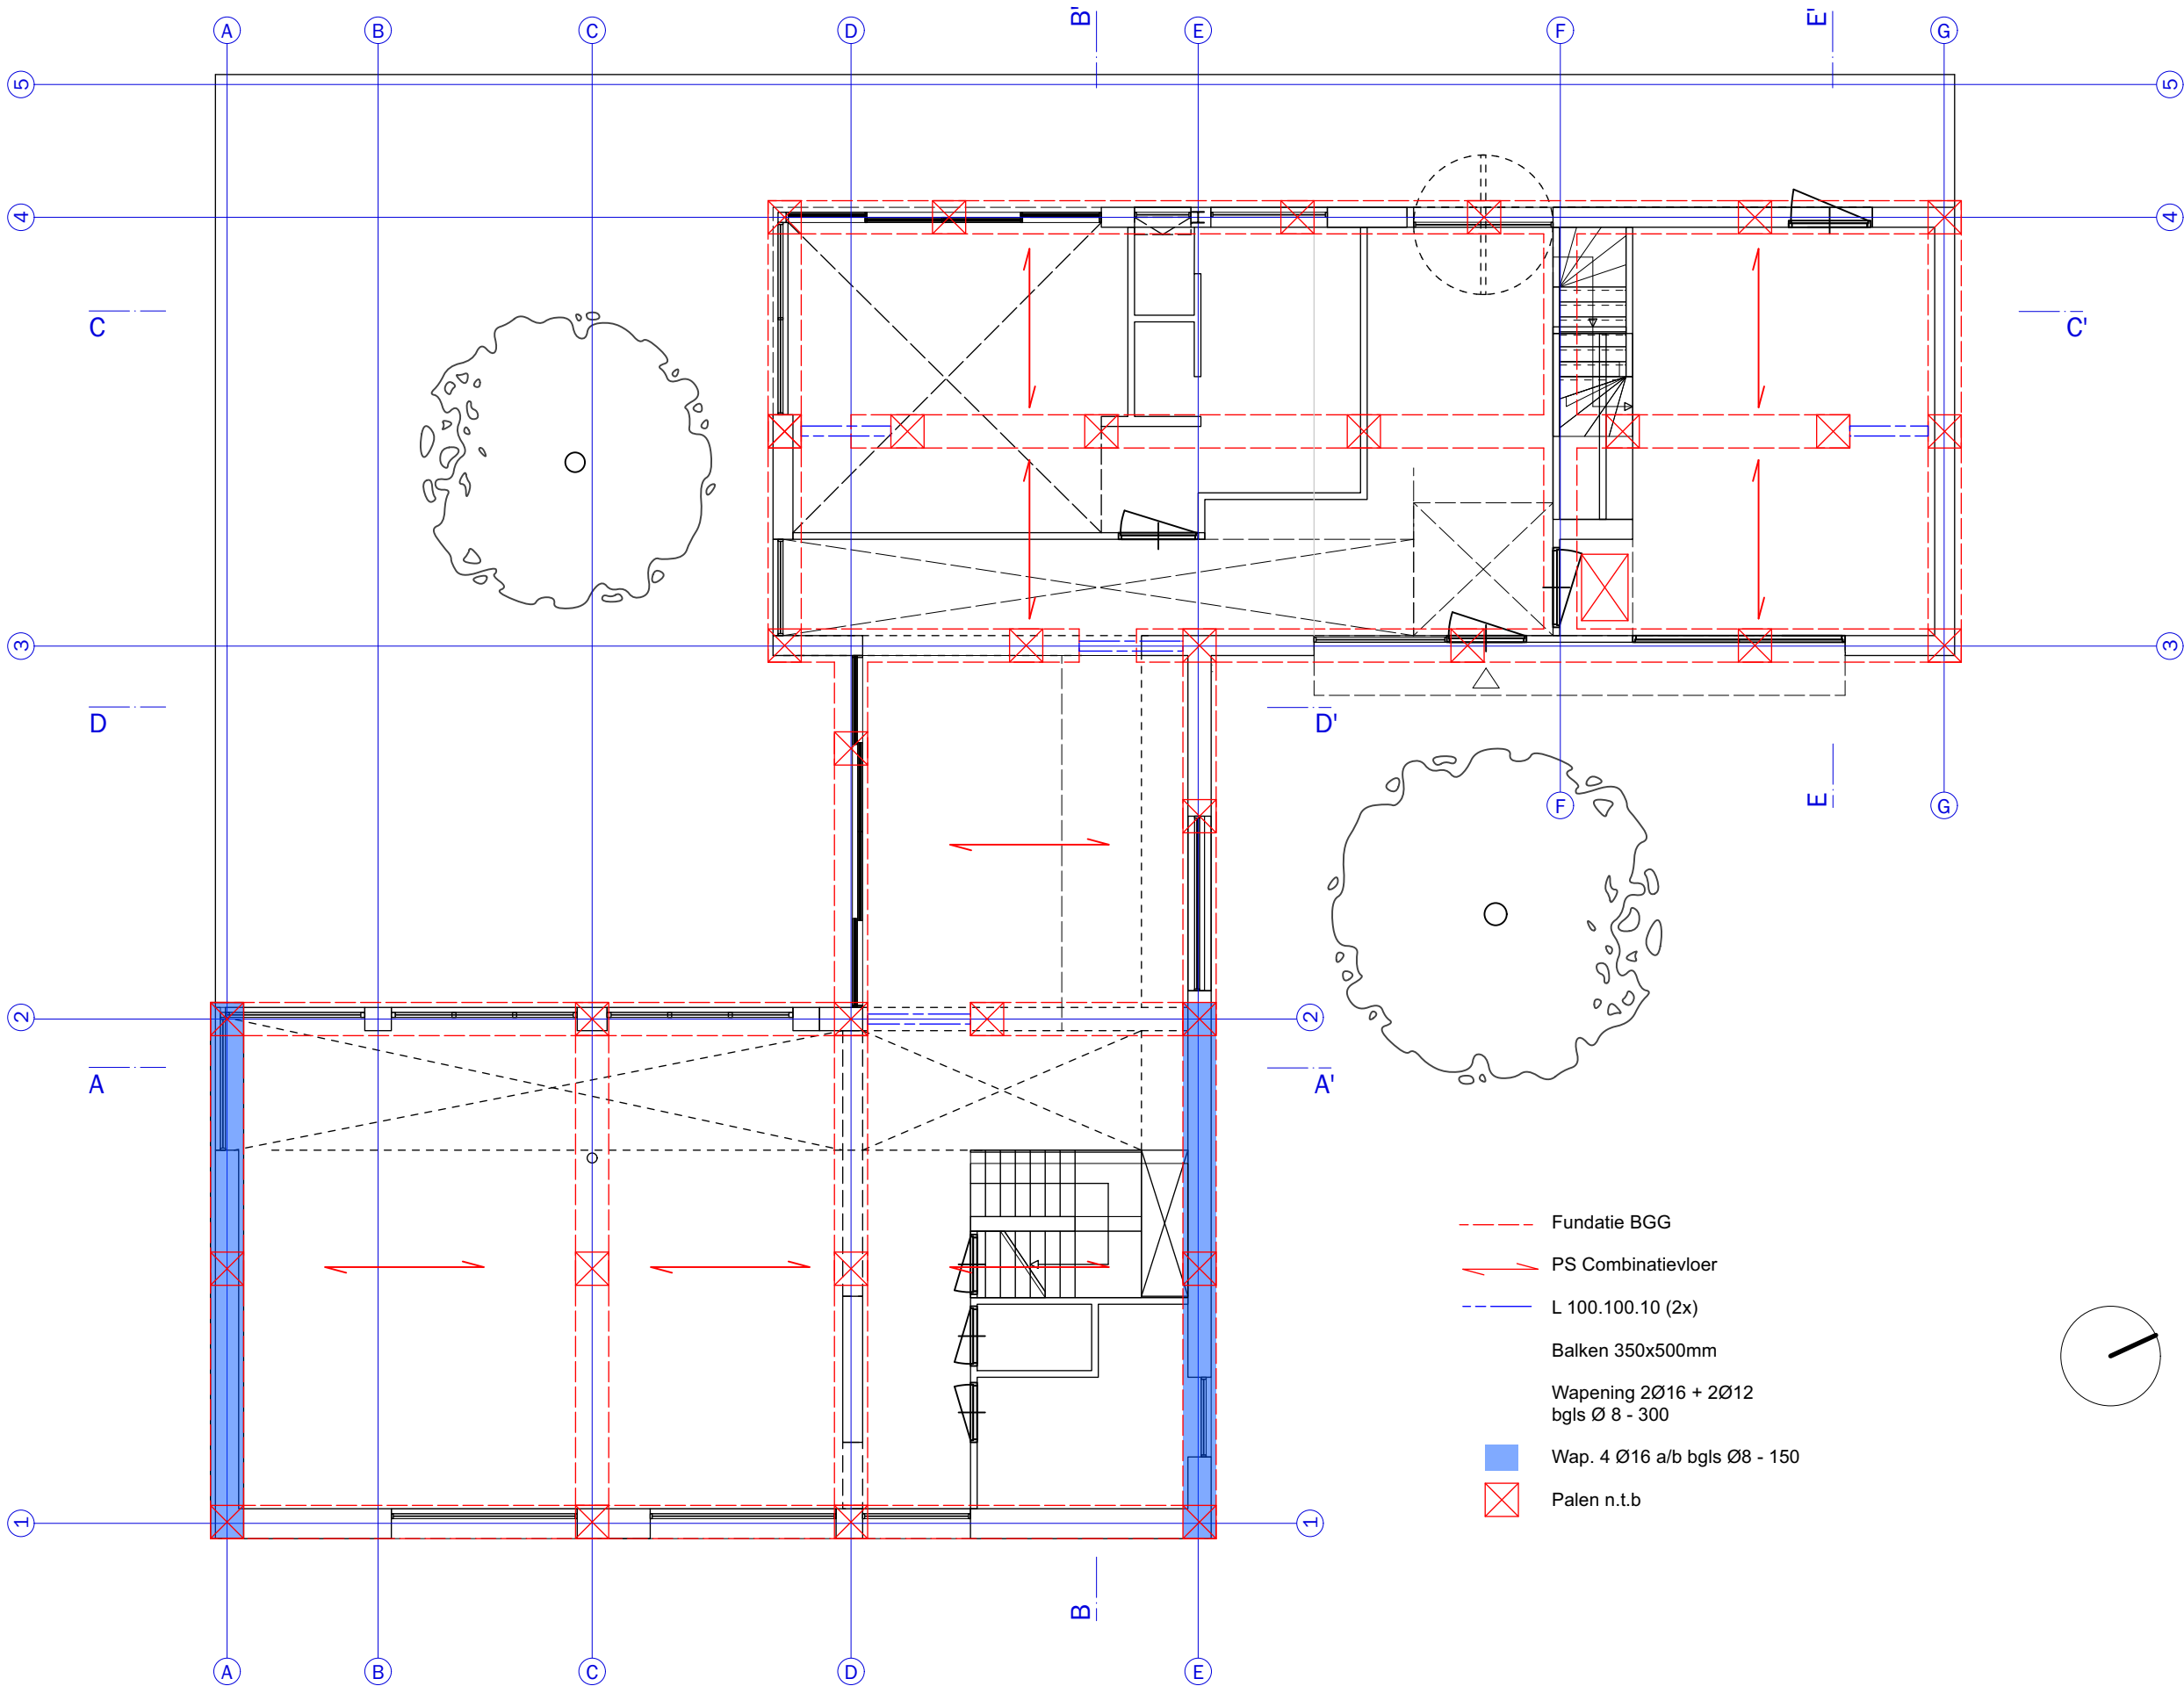

- Fundatie BGG
- PS Combinatievloer
- L 100.100.10 (2x)
- Balken 350x500mm
- Wapening 2Ø16 + 2Ø12
bgl's Ø 8 - 300
- Wap. 4 Ø16 a/b bgl's Ø8 - 150
- Palen n.t.b

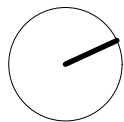

P—+

Project reference:

20.011

Location:

Kloetinge

CONFIDENTIALITY NOTE:

Information contained in this document is confidential and is the intellectual property of Puur Plus Ontwerpers and may not be reproduced or transmitted to third parties without prior written permission.

SPECIAL NOTE:

Do not scale the drawings!

All the dimensions to be field verified: Coordinate with the Architect and Millworker or standard Millwork drawings. Report all discrepancies to the architect or project manager before proceeding with construction.

P--- +

Puur Plus Ontwerpers

Hoogte Kadijk 71
1018 BE Amsterdam
The Netherlands
T: +31 20 2209070
E: info@puurplus.nl

Date: 05 10 2022

Scale: 1:100

Drawing size: A3


Modification (Date): Info.:

1	27 01 23	REV 1
2	-	-
3	-	-
4	-	-
5	-	-
6	-	-
7	-	-
8	-	-

Phase: **Bouwaanvraag**

Plan title.: Structureel schema -
Begane grond

Plan no.: **019**

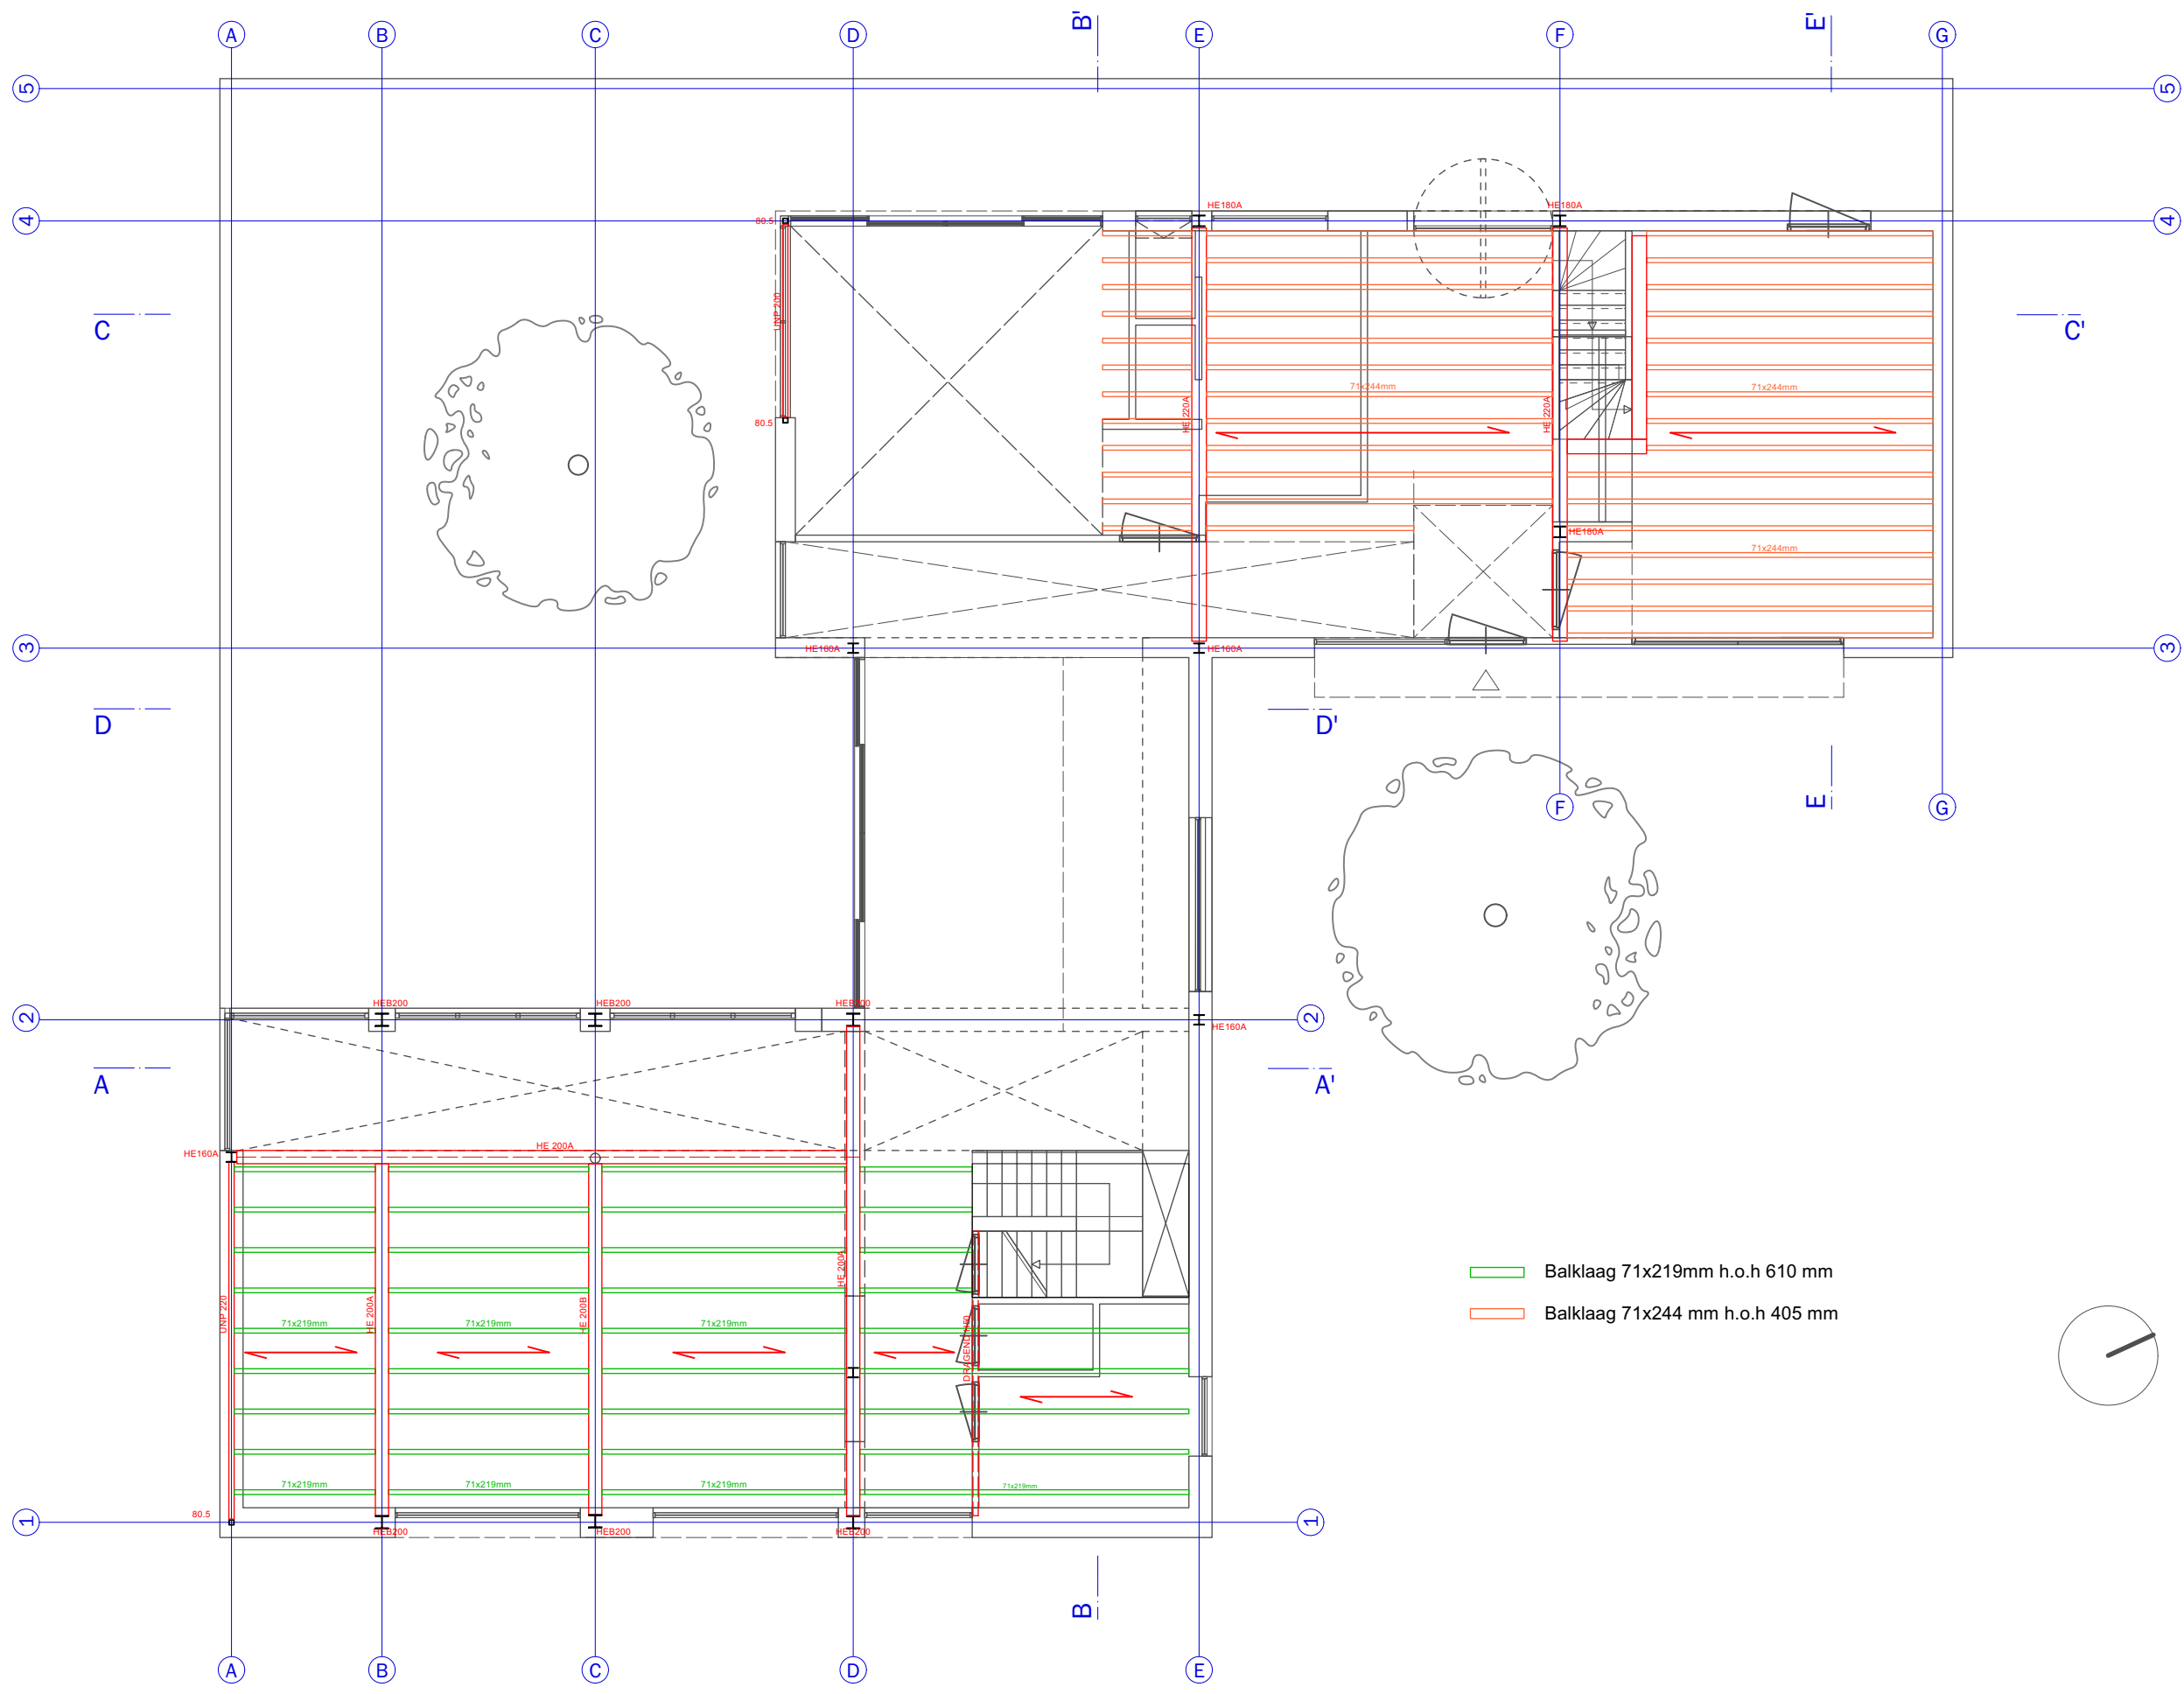

- Balklaag 71x219mm h.o.h 610 mm
- Balklaag 71x244 mm h.o.h 405 mm



P—+

Project reference:
20.011
Location:
Kloetinge

CONFIDENTIALITY NOTE:
Information contained in this document is confidential and is the intellectual property of Puur Plus Ontwerpers and may not be reproduced or transmitted to third parties without prior written permission.

SPECIAL NOTE:
Do not scale the drawings!

All the dimensions to be field verified: Coordinate with the Architect and Millworker or standard Millwork drawings. Report all discrepancies to the architect or project manager before proceeding with construction.

P--- +

Puur Plus Ontwerpers
Hoogte Kadijk 71
1018 BE Amsterdam
The Netherlands
T: +31 20 2209070
E: info @puurplus.nl


Date: 05 10 2022
Scale: 1:100
Drawing size: A3

Modification (Date):	Info.:
1 27 01 23	REV 1
2 -	-
3 -	-
4 -	-
5 -	-
6 -	-
7 -	-
8 -	-

Phase: **Bouwaanvraag**

Plan title.: Structureel schema -
Verdieping

Plan no.: **020**

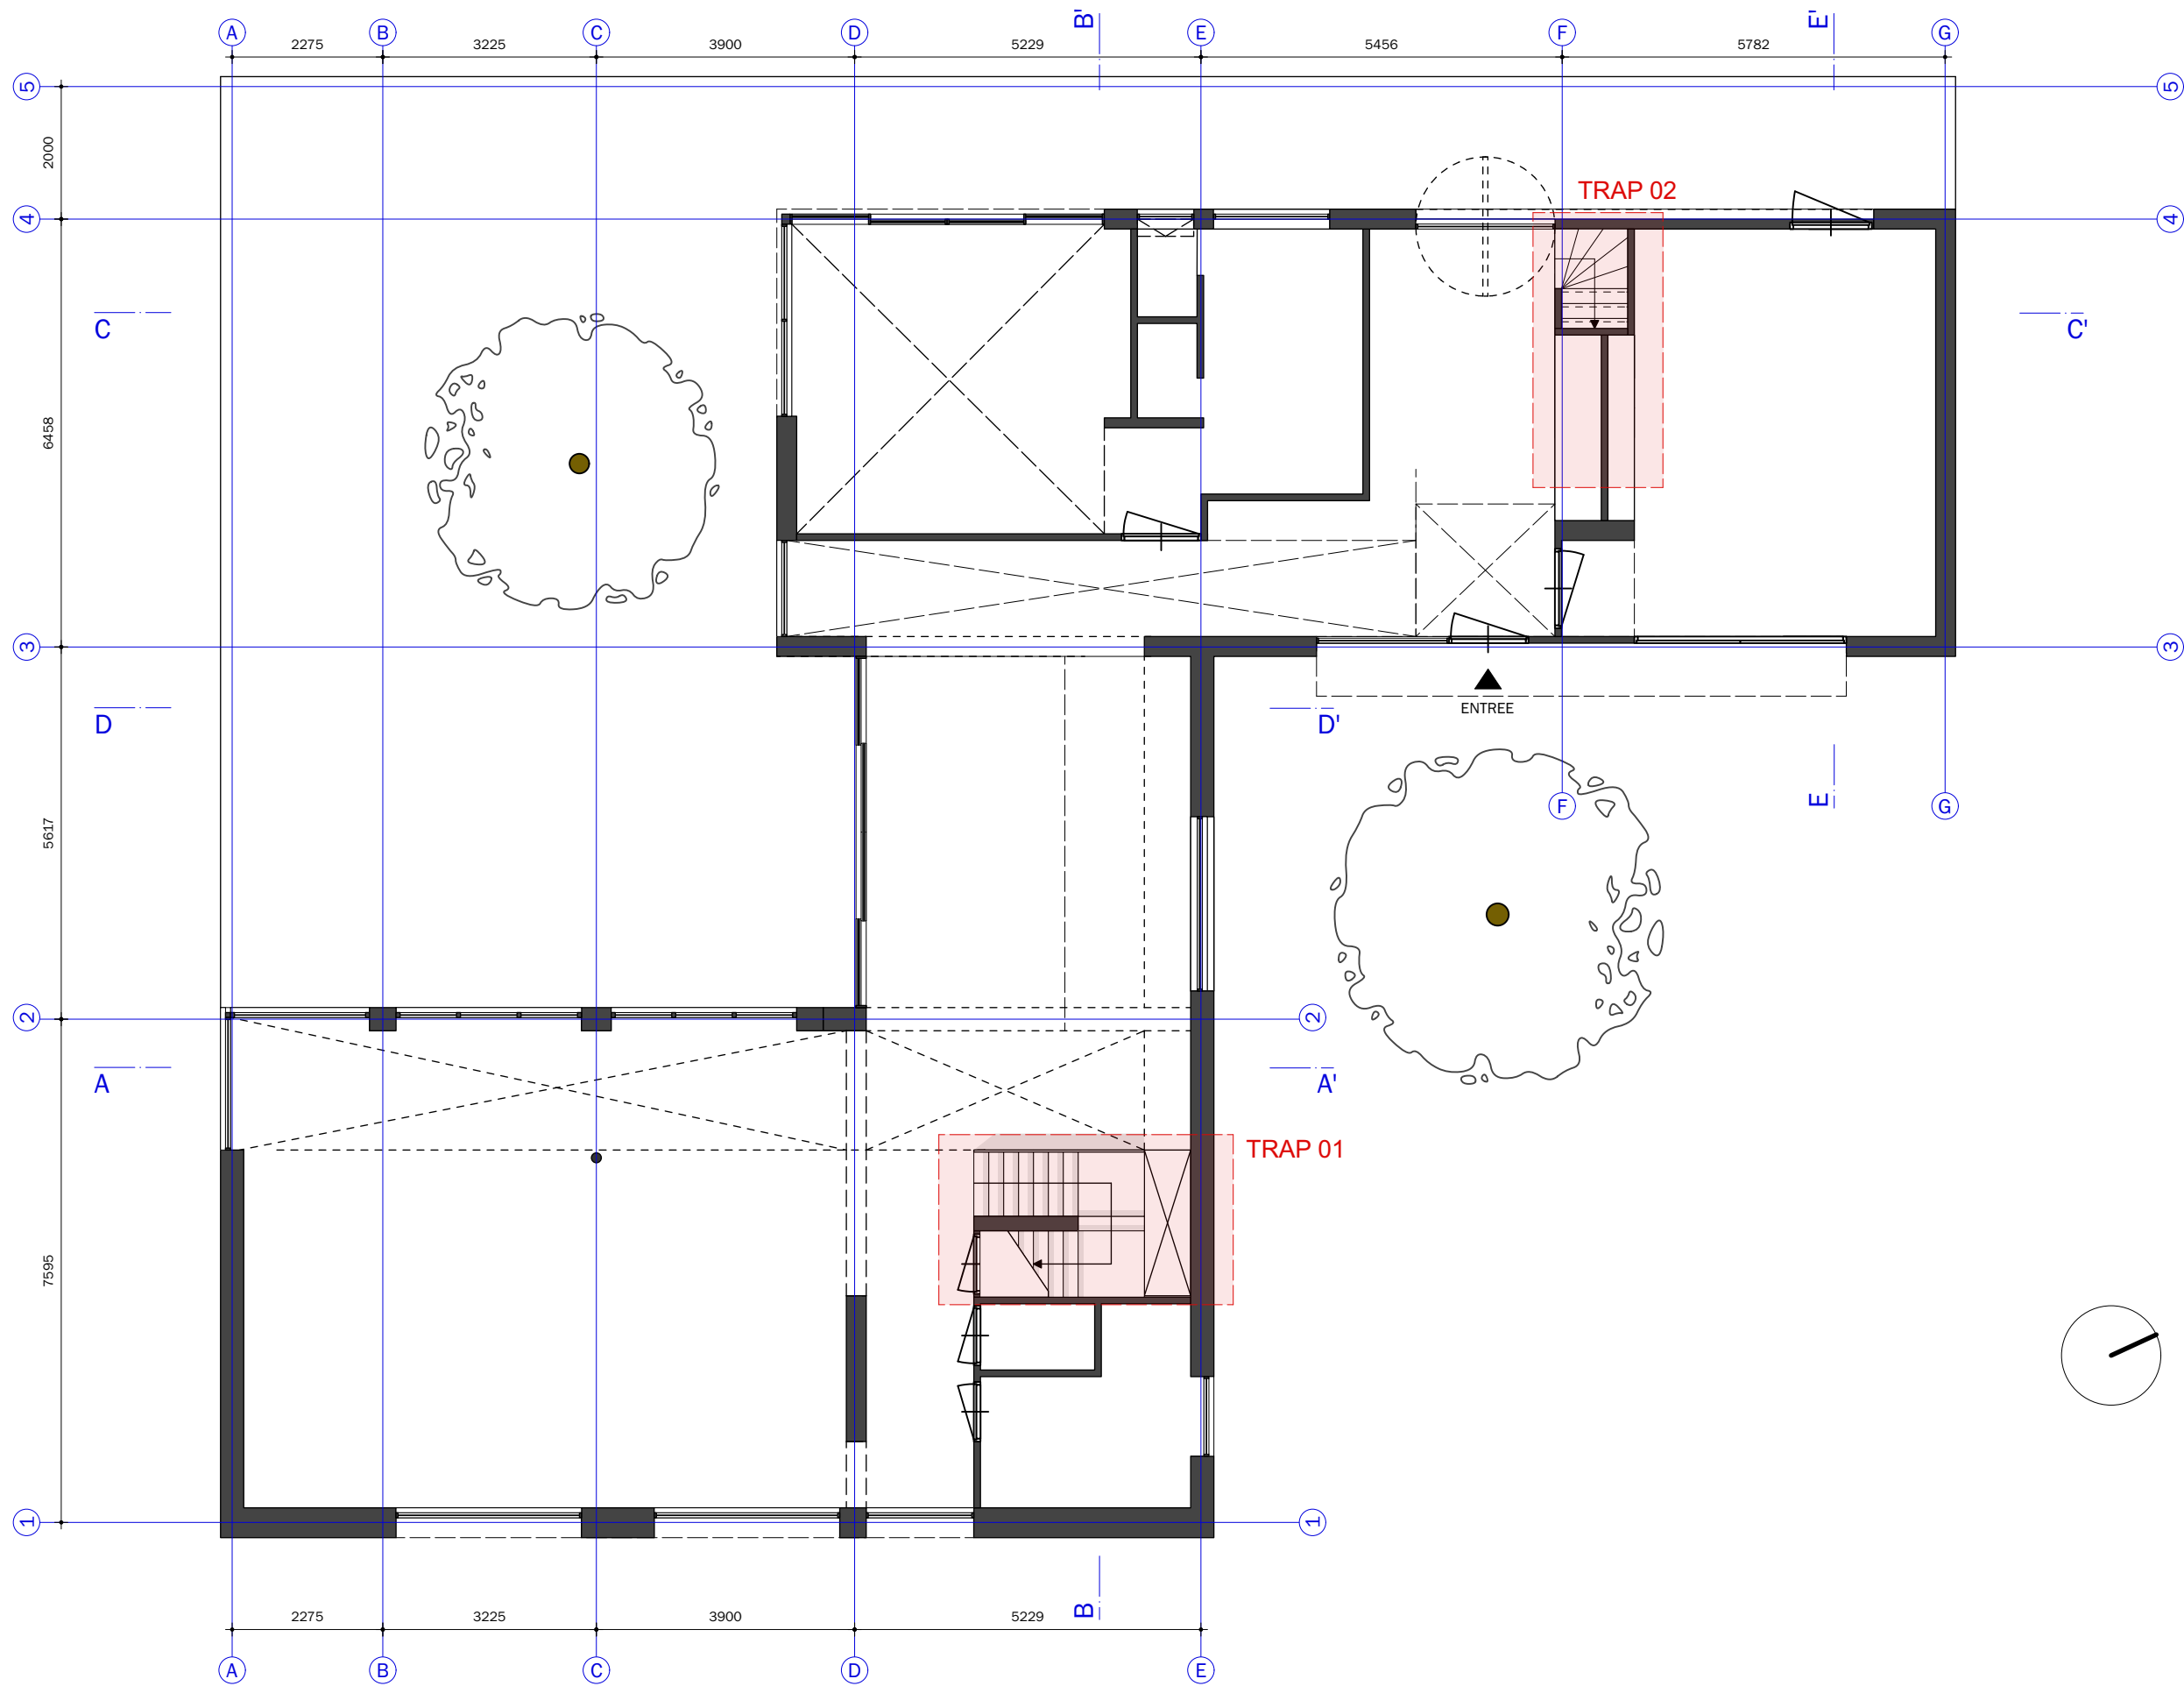

P—+

Project reference:
20.011
Location:
Kloetinge

CONFIDENTIALITY NOTE:
Information contained in this document is confidential and is the intellectual property of Puur Plus Ontwerpers and may not be reproduced or transmitted to third parties without prior written permission.

SPECIAL NOTE:
Do not scale the drawings!
All the dimensions to be field verified: Coordinate with the Architect and Millworker or standard Millwork drawings. Report all discrepancies to the architect or project manager before proceeding with construction.





P--- +
Puur Plus Ontwerpers
Hoogte Kadijk 71
1018 BE Amsterdam
The Netherlands
T: +31 20 2209070
E: info@puurplus.nl
Date: 05 10 2022
Scale: 1:100
Drawing size: A3

Modification (Date):	Info.:
1 27 01 23	REV 1
2 -	-
3 -	-
4 -	-
5 -	-
6 -	-
7 -	-
8 -	-

Phase: **Bouwaanvraag**

Plan title.: Trapen - Overview

Plan no.: **022**

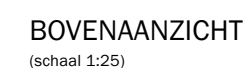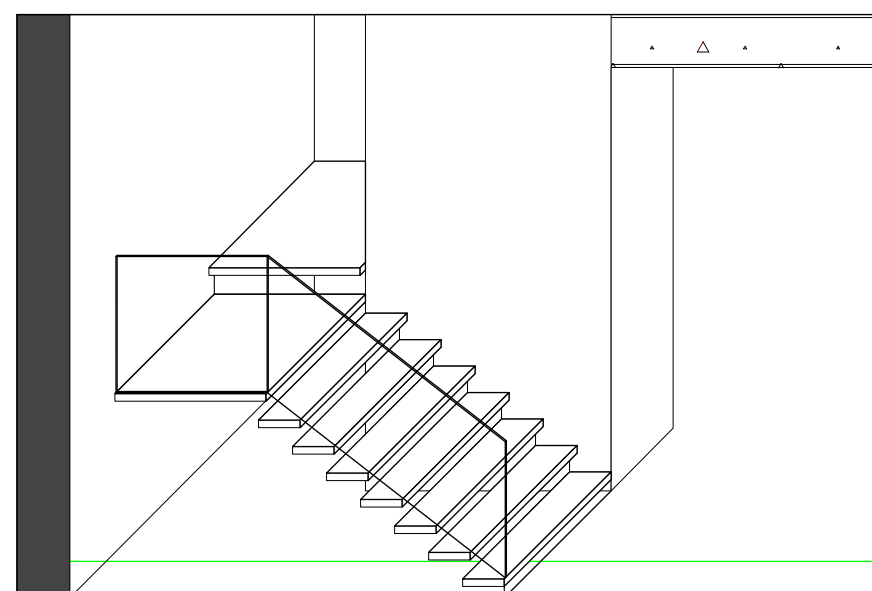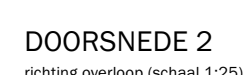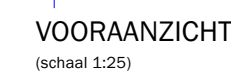

project reference:
20.011
Location:
Kloetinge

CONFIDENTIALITY NOTE:
Information contained in this document is confidential and is the intellectual property of Aur Plus Outwepers and may not be reproduced or transmitted to third parties without prior written permission.

SPECIAL NOTE:
Do not scale the drawings!

Field the dimensions to be field verified:
Coordinate with the Architect and
Millworker or standard Millwork
drawings. Report all discrepancies to
the architect or project manager
before proceeding with construction.


Puur Plus Ontwerpers
 Poogte Kadijk 71
 1018 BE Amsterdam
 The Netherlands
 +31 20 2209070
 info@puurplus.nl

Date: 05 10 2022
 Scale: 1:25
 Drawing size: A2


[illegible]Phase: **Bouwaanvraag**

an title.: Trap 01


lan no.: 023

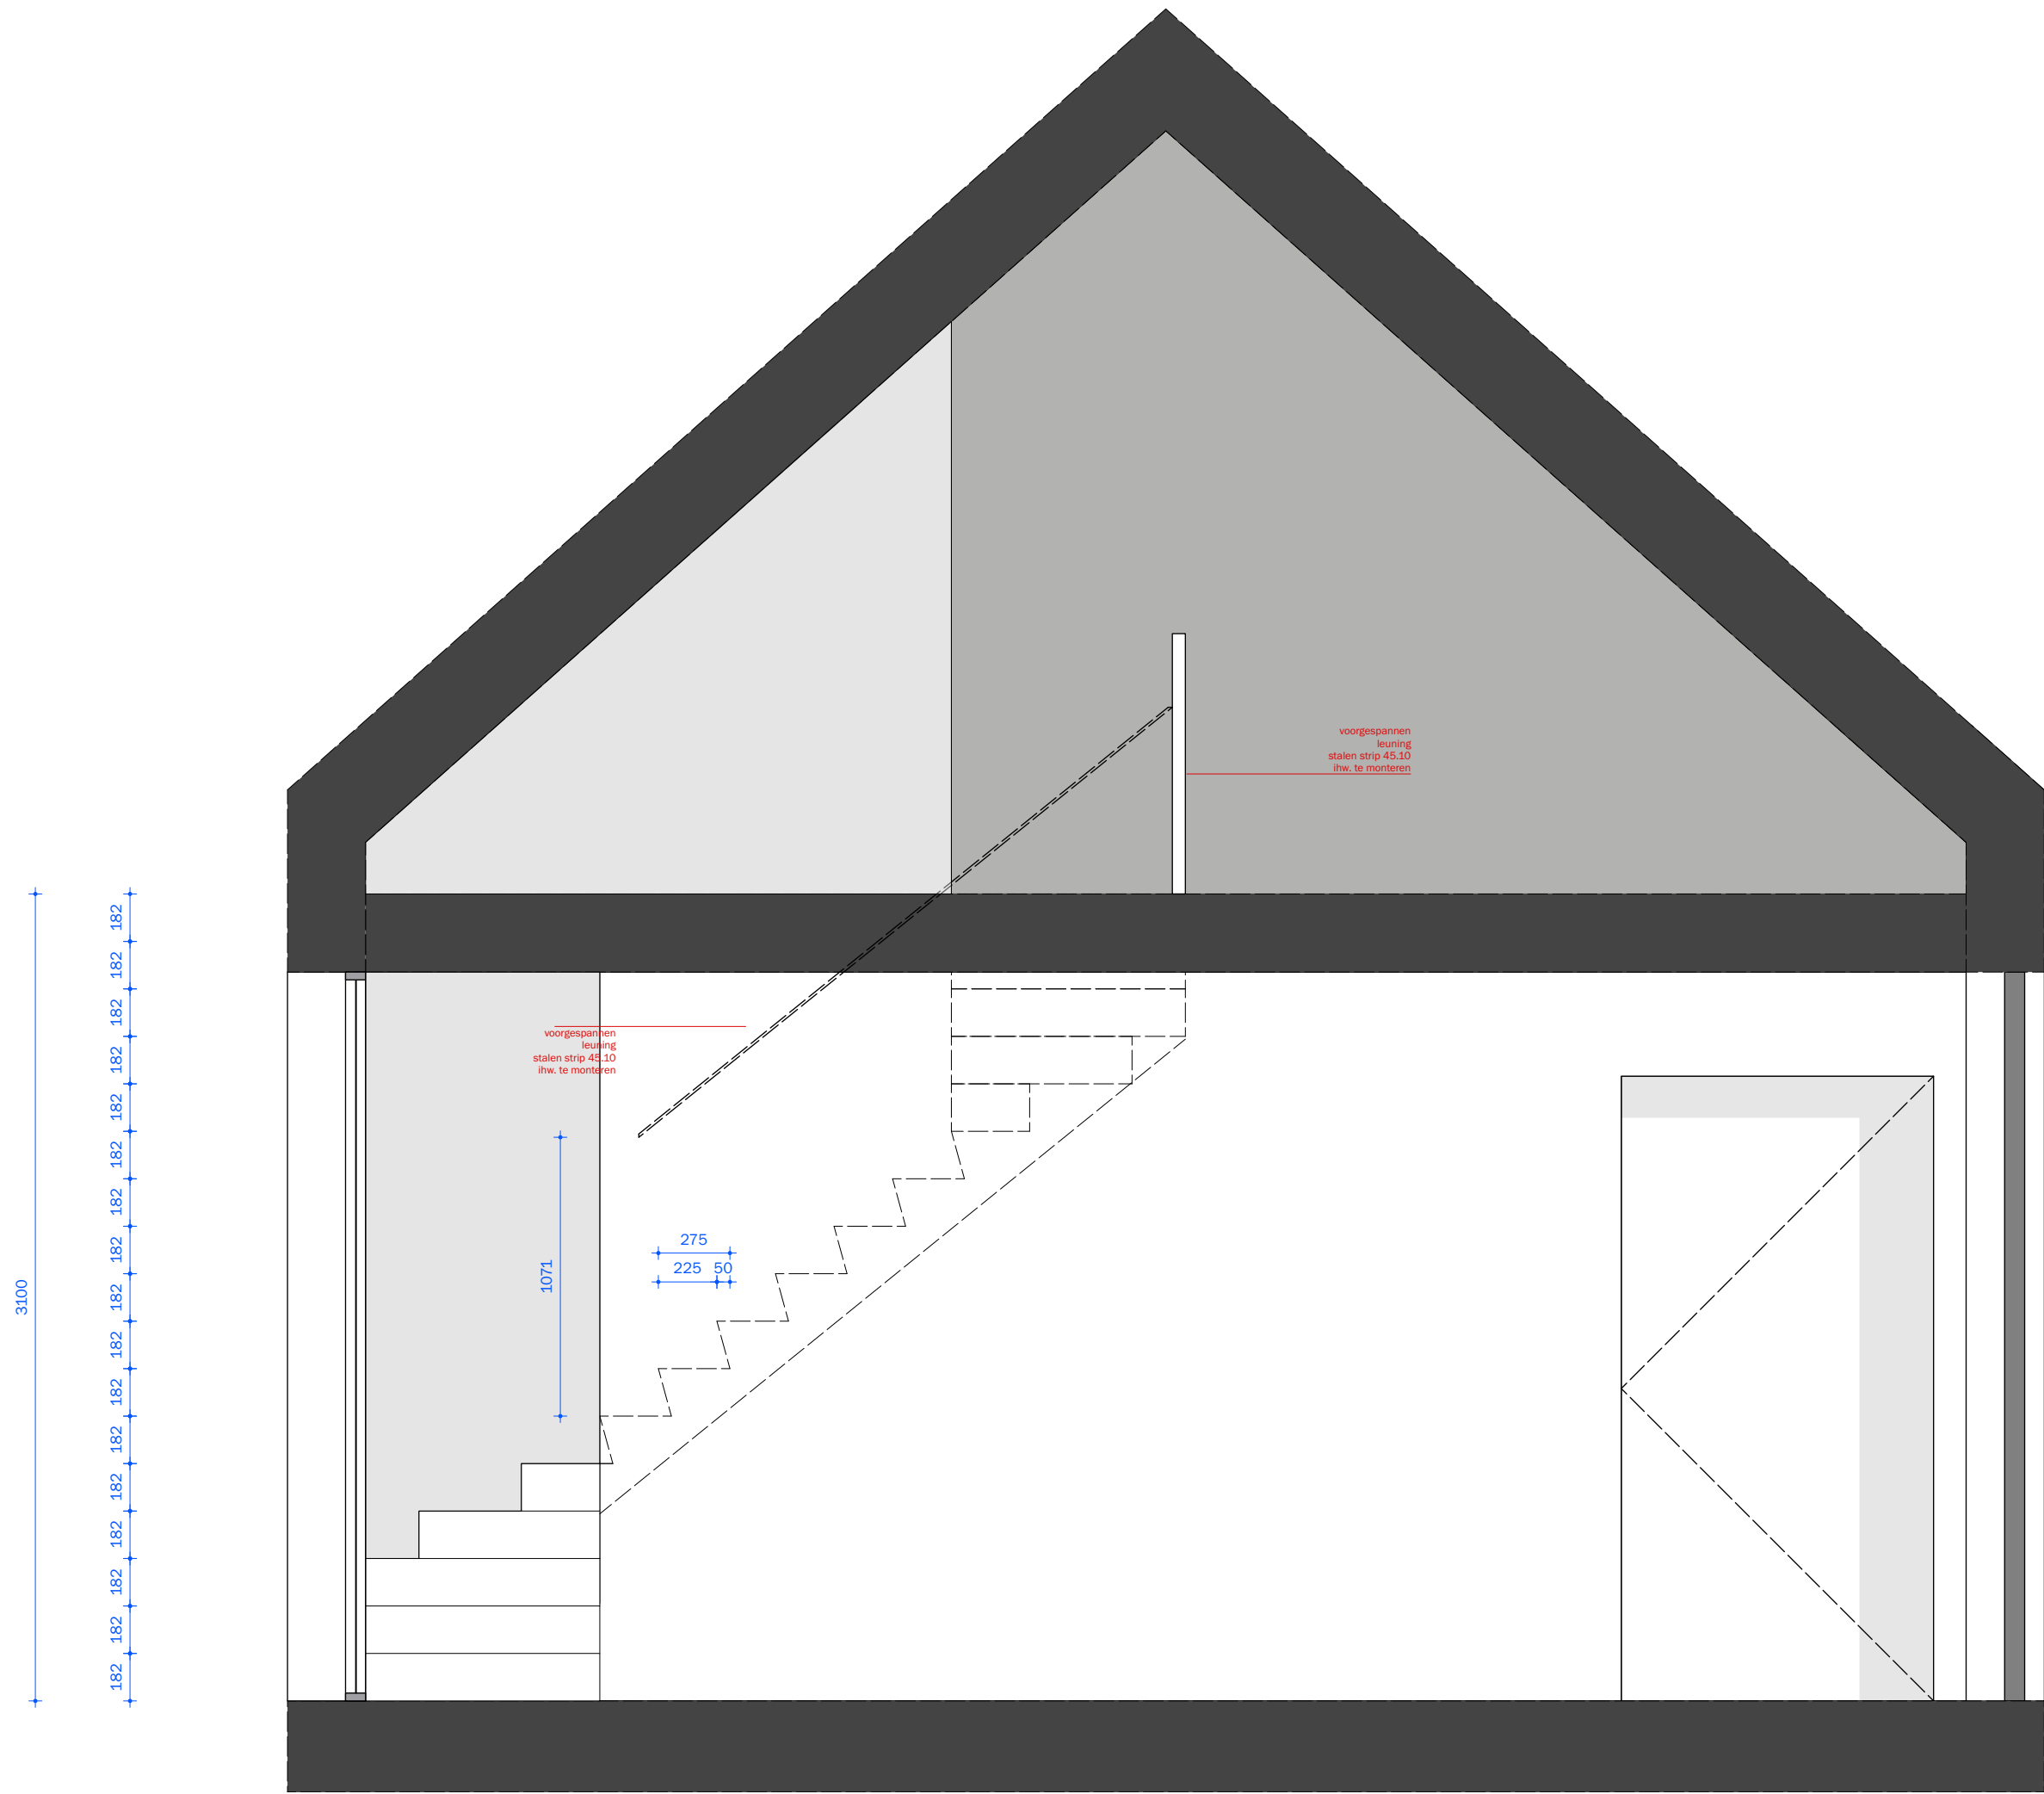

DOORSNEDE 1
(schaal 1:25)

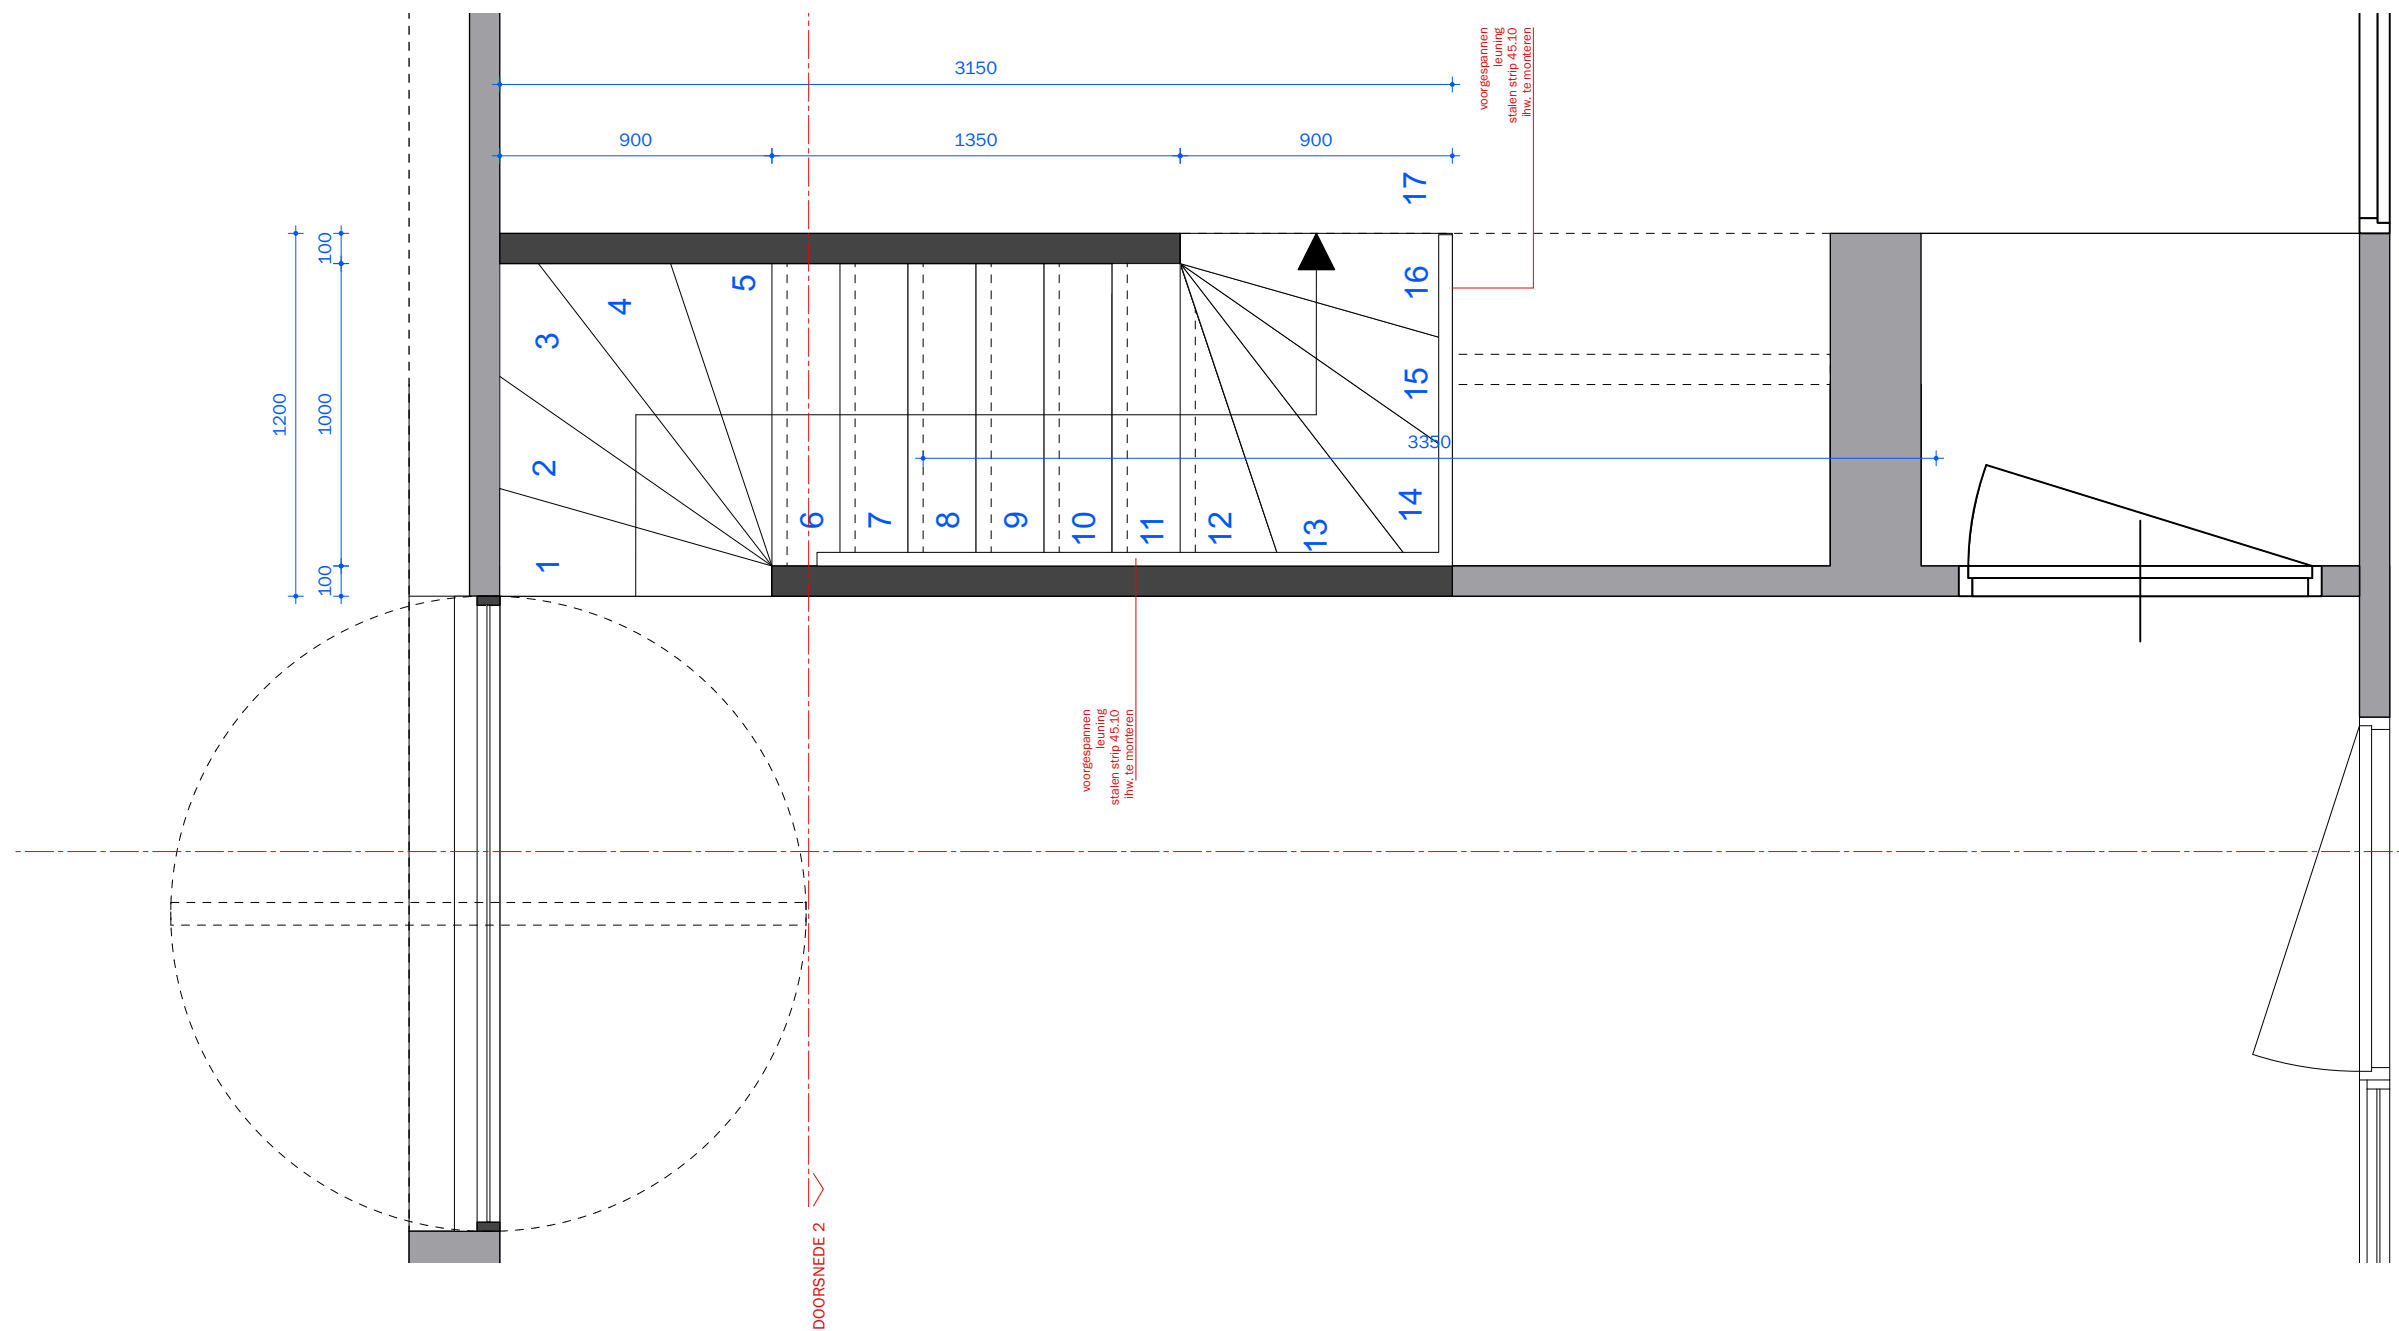

BOVENAANZICHT
(schaal 1:25)

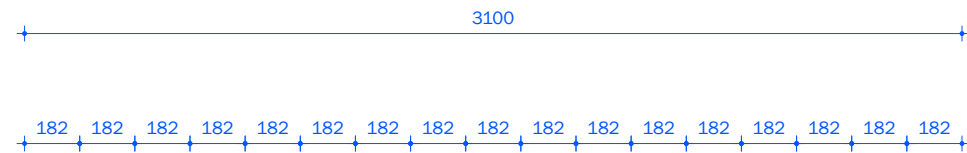

DOORSNEDE 2
(schaal 1:25)

P--+

Project reference:
20.011
Location:
Kloetinge

CONFIDENTIALITY NOTE:
Information contained in this document is confidential and is the intellectual property of Puur Plus Ontwerpers and may not be reproduced or transmitted to third parties without prior written permission.

SPECIAL NOTE:
Do not scale the drawing!
All the dimensions to be field verified: Coordinate with the Architect and Milieuwet or standard Milieuwet drawings. Report all discrepancies to the architect or project manager before proceeding with construction.


P--- +
Puur Plus Ontwerpers
Hoogte Kadijk 71
1018 BE Amsterdam
The Netherlands
T: +31 20 2209070
E: info@puurplus.nl
Date: 06.10.2022
Scale: 1:25
Drawing size: A1

Modification (Date):	Info.:
1 27.01.23	REV 1
2 -	-
3 -	-
4 -	-
5 -	-
6 -	-
7 -	-
8 -	-

Phase: **Bouwaanvraag**

Plan title: Trap 02

Plan no.: **024**

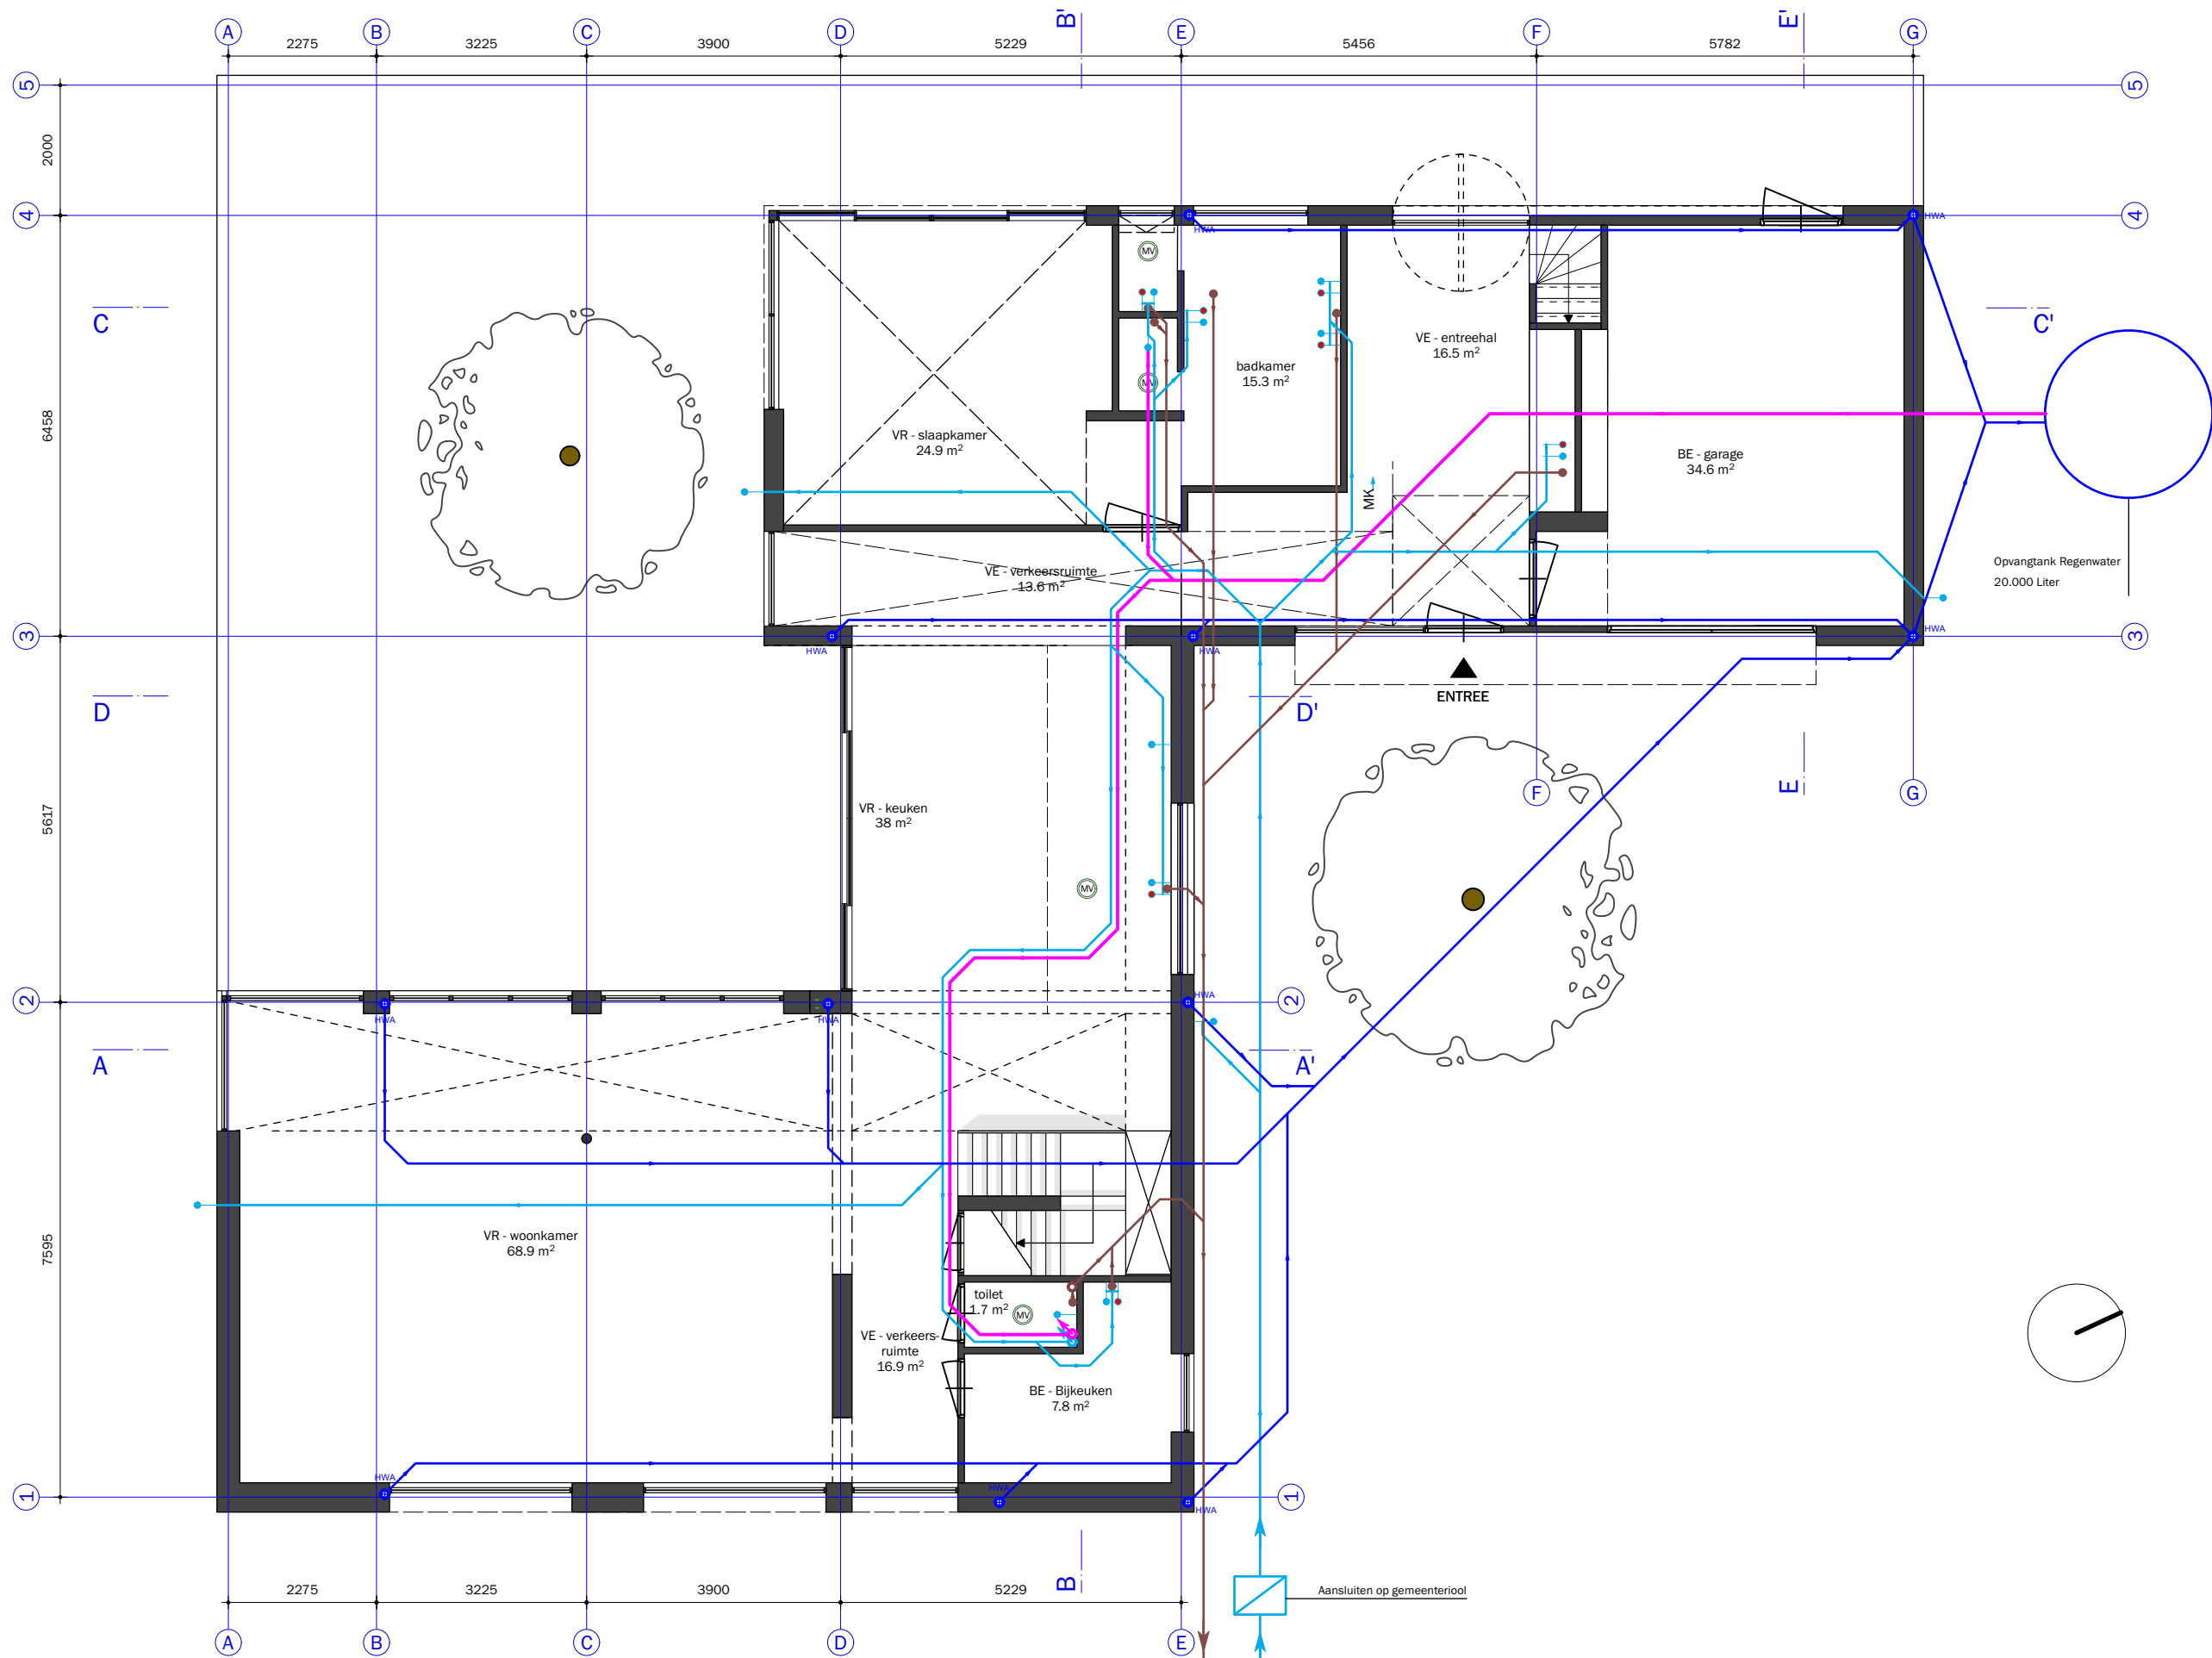

P—+

Project reference:
20.011
Location:
Kloetinge

CONFIDENTIALITY NOTE:
Information contained in this document is confidential and is the intellectual property of Puur Plus Ontwerpers and may not be reproduced or transmitted to third parties without prior written permission.

SPECIAL NOTE:
Do not scale the drawings!
All the dimensions to be field verified: Coordinate with the Architect and Millworker or standard Millwork drawings. Report all discrepancies to the architect or project manager before proceeding with construction.

P--- +

Puur Plus Ontwerpers
Hoogte Kadijk 71
1018 BE Amsterdam
The Netherlands
T: +31 20 2209070
E: info@puurplus.nl


Date: 05 10 2022
Scale: 1:100
Drawing size: A3

Modification (Date):	Info.:
1 27 01 23	REV 1
2 -	-
3 -	-
4 -	-
5 -	-
6 -	-
7 -	-
8 -	-

Phase: **Bouwaanvraag**

Plan title: Installation -
Plattegrond Woning
nieuw

Plan no.: **025**

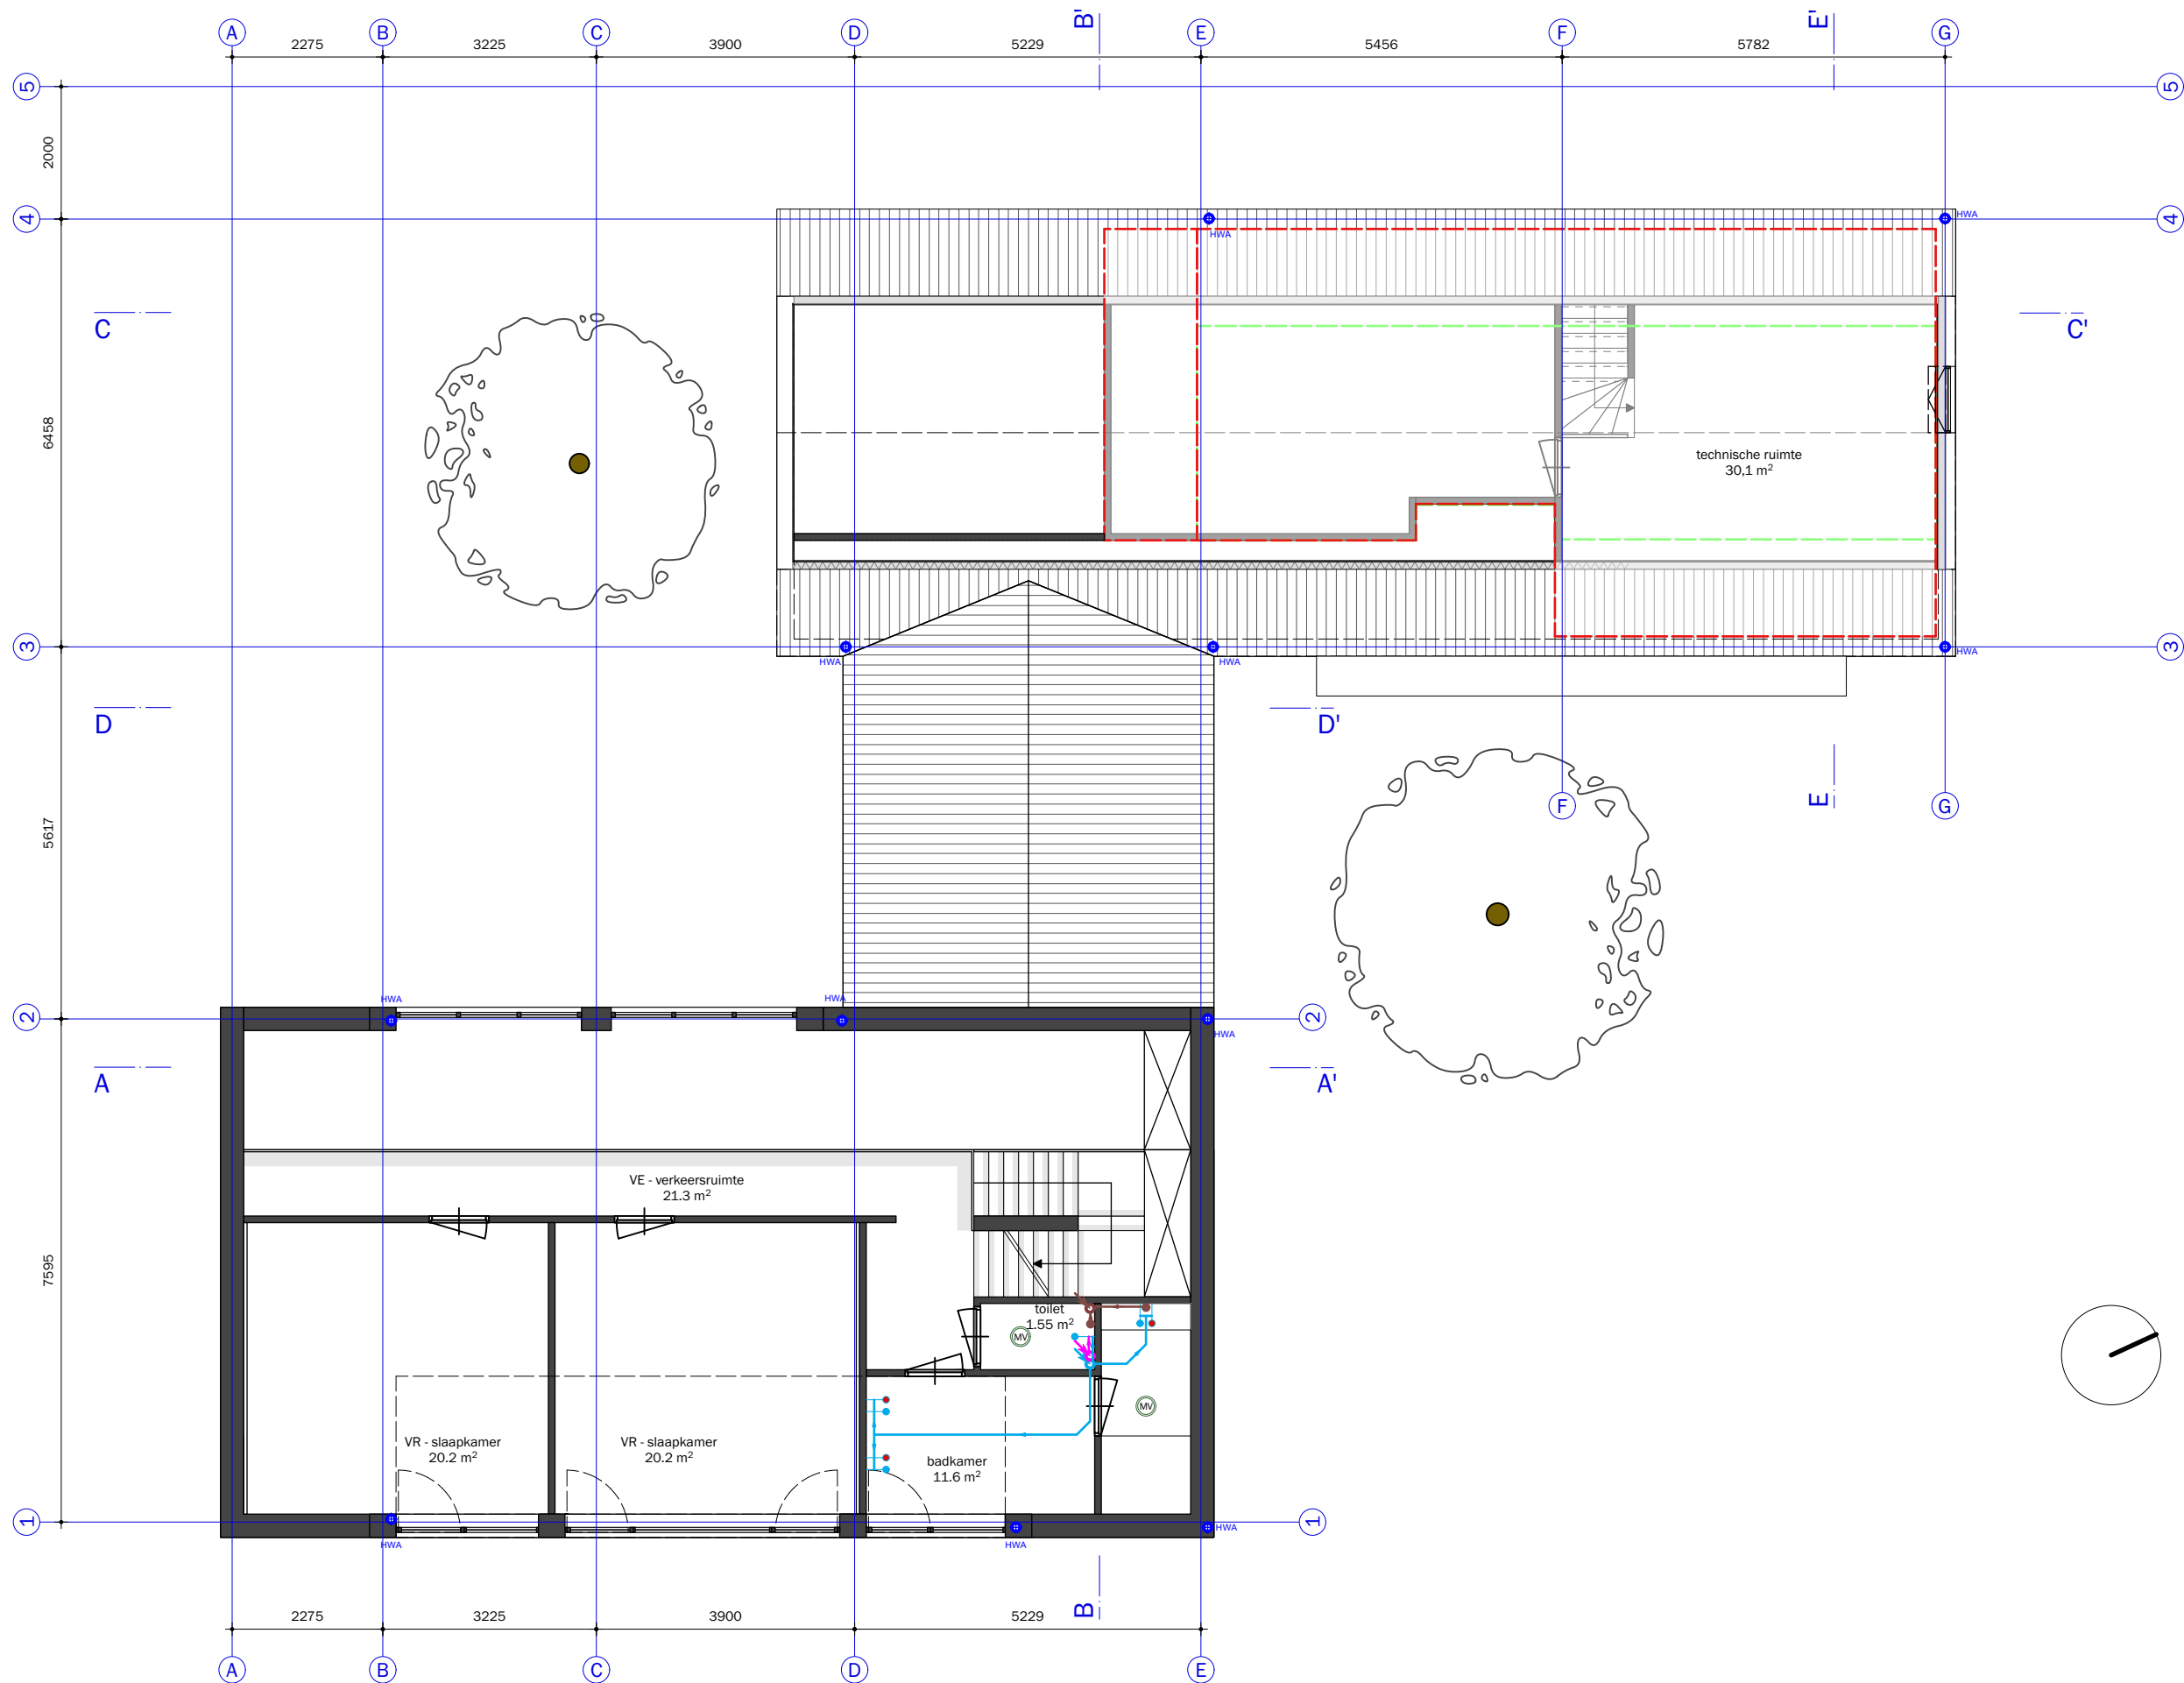

- Hemelwater afvoer
- Vuilwaterafvoer
- Watervoorziening
- Hergebruikt hemelwater

- VR - verblijfsruimte
- VE - verkeersruimte
- BE - berging/opslag
- KO - opstelplaats kooktoestel
- BU - buitenruimte

P—+

Project reference:
20.011
Location:
Kloetinge

CONFIDENTIALITY NOTE:

Information contained in this document is confidential and is the intellectual property of Puur Plus Ontwerpers and may not be reproduced or transmitted to third parties without prior written permission.

SPECIAL NOTE:

Do not scale the drawings!

All the dimensions to be field verified: Coordinate with the Architect and Millworker or standard Millwork drawings. Report all discrepancies to the architect or project manager before proceeding with construction.

P--- +

Puur Plus Ontwerpers

Hoogte Kadijk 71
1018 BE Amsterdam
The Netherlands
T: +31 20 2209070
E: info@puurplus.nl

Date: 05 10 2022

Scale: 1:100

Drawing size: A3


Modification (Date): Info.:

1	27 01 23	REV 1
2	-	-
3	-	-
4	-	-
5	-	-
6	-	-
7	-	-
8	-	-

Phase: **Bouwaanvraag**

Plan title: Installation -
Plattegrond woonhuis
nieuw 1e verdieping

Plan no.: **026**

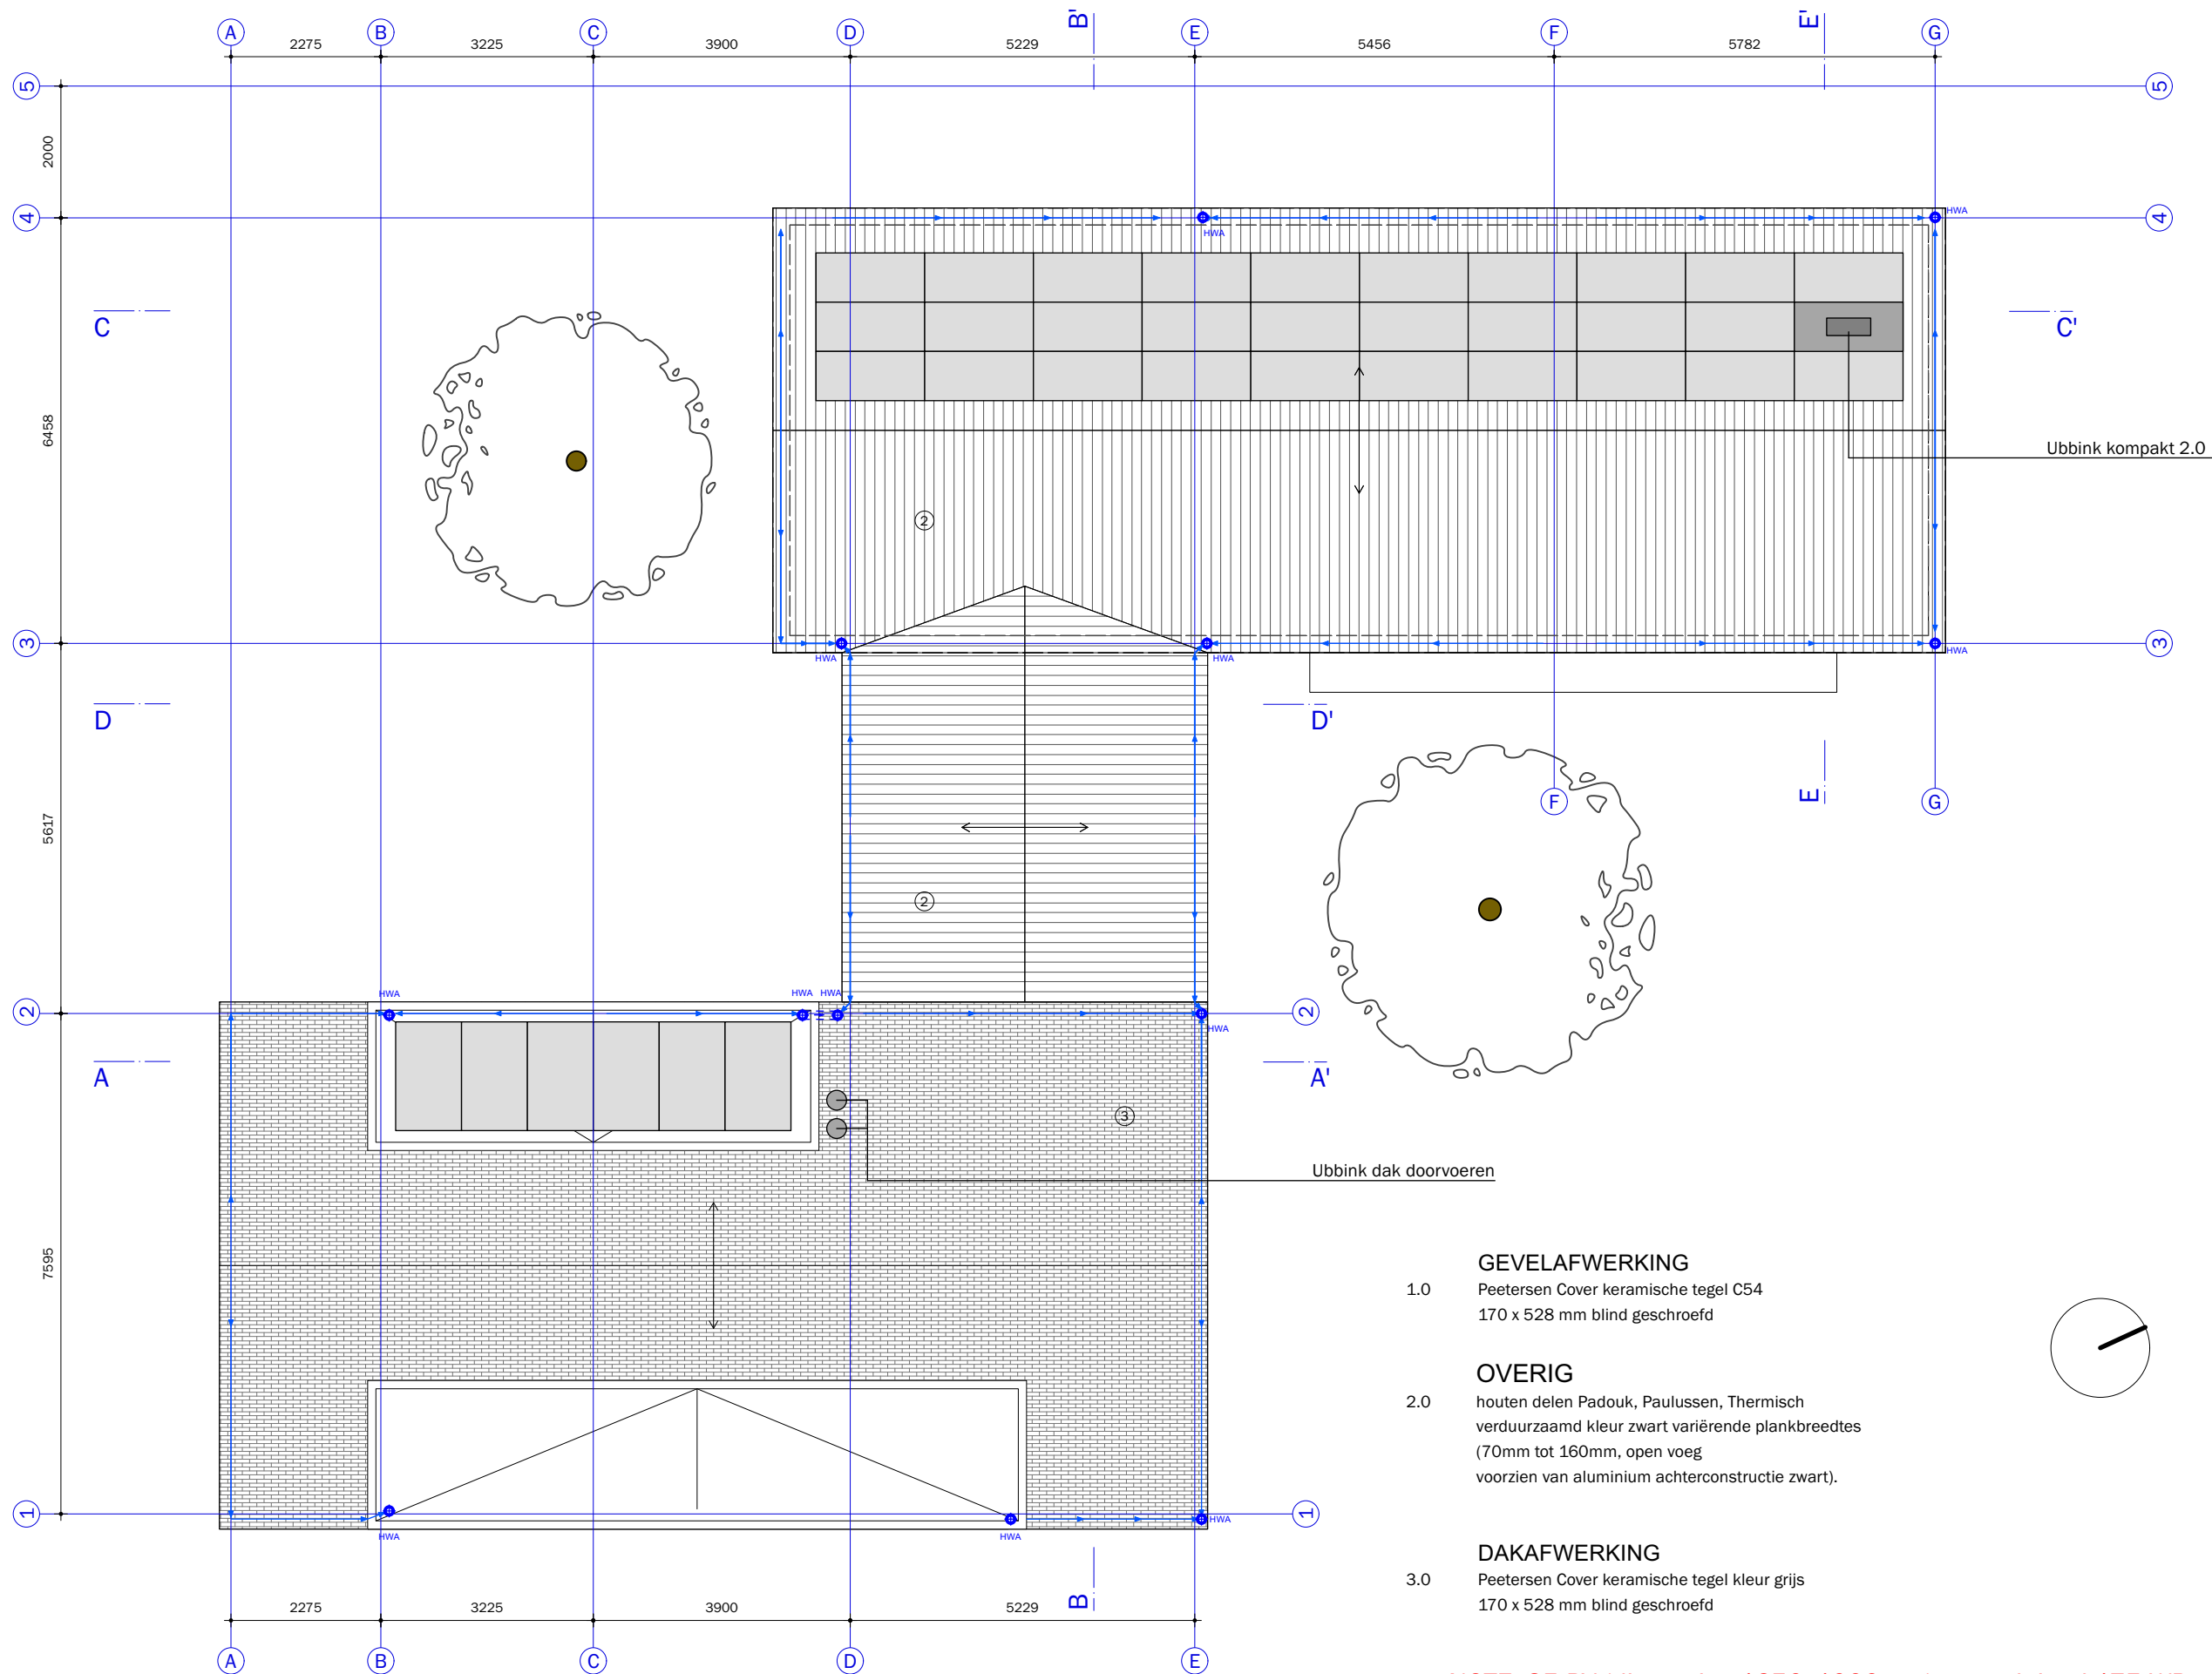

- GEVELAFWERKING**
- 1.0 Peetersen Cover keramische tegel C54
170 x 528 mm blind geschroefd
- OVERIG**
- 2.0 houten delen Padouk, Paulussen, Thermisch
verduurzaamd kleur zwart variërende plankbreedtes
(70mm tot 160mm, open voeg
voorzien van aluminium achterconstructie zwart).
- DAKAFWERKING**
- 3.0 Peetersen Cover keramische tegel kleur grijs
170 x 528 mm blind geschroefd

NOTE: 35 PV (dimensies 1650x1000mm) met minimal 175 WP

P—+

Project reference:
20.011
Location:
Kloetinge

CONFIDENTIALITY NOTE:
Information contained in this document is confidential and is the intellectual property of Puur Plus Ontwerpers and may not be reproduced or transmitted to third parties without prior written permission.

SPECIAL NOTE:
Do not scale the drawings!
All the dimensions to be field verified: Coordinate with the Architect and Millworker or standard Millwork drawings. Report all discrepancies to the architect or project manager before proceeding with construction.

P--- +
Puur Plus Ontwerpers
Hoogte Kadijk 71
1018 BE Amsterdam
The Netherlands
T: +31 20 2209070
E: info@puurplus.nl


Date: 05 10 2022
Scale: 1:100
Drawing size: A3

Modification (Date):	Info.:
1 -	-
2 -	-
3 -	-
4 -	-
5 -	-
6 -	-
7 -	-
8 -	-

Phase: **Bouwaanvraag**

Plan title: Installation -
Plattegrond woonhuis
nieuw dak

Plan no.: **027**

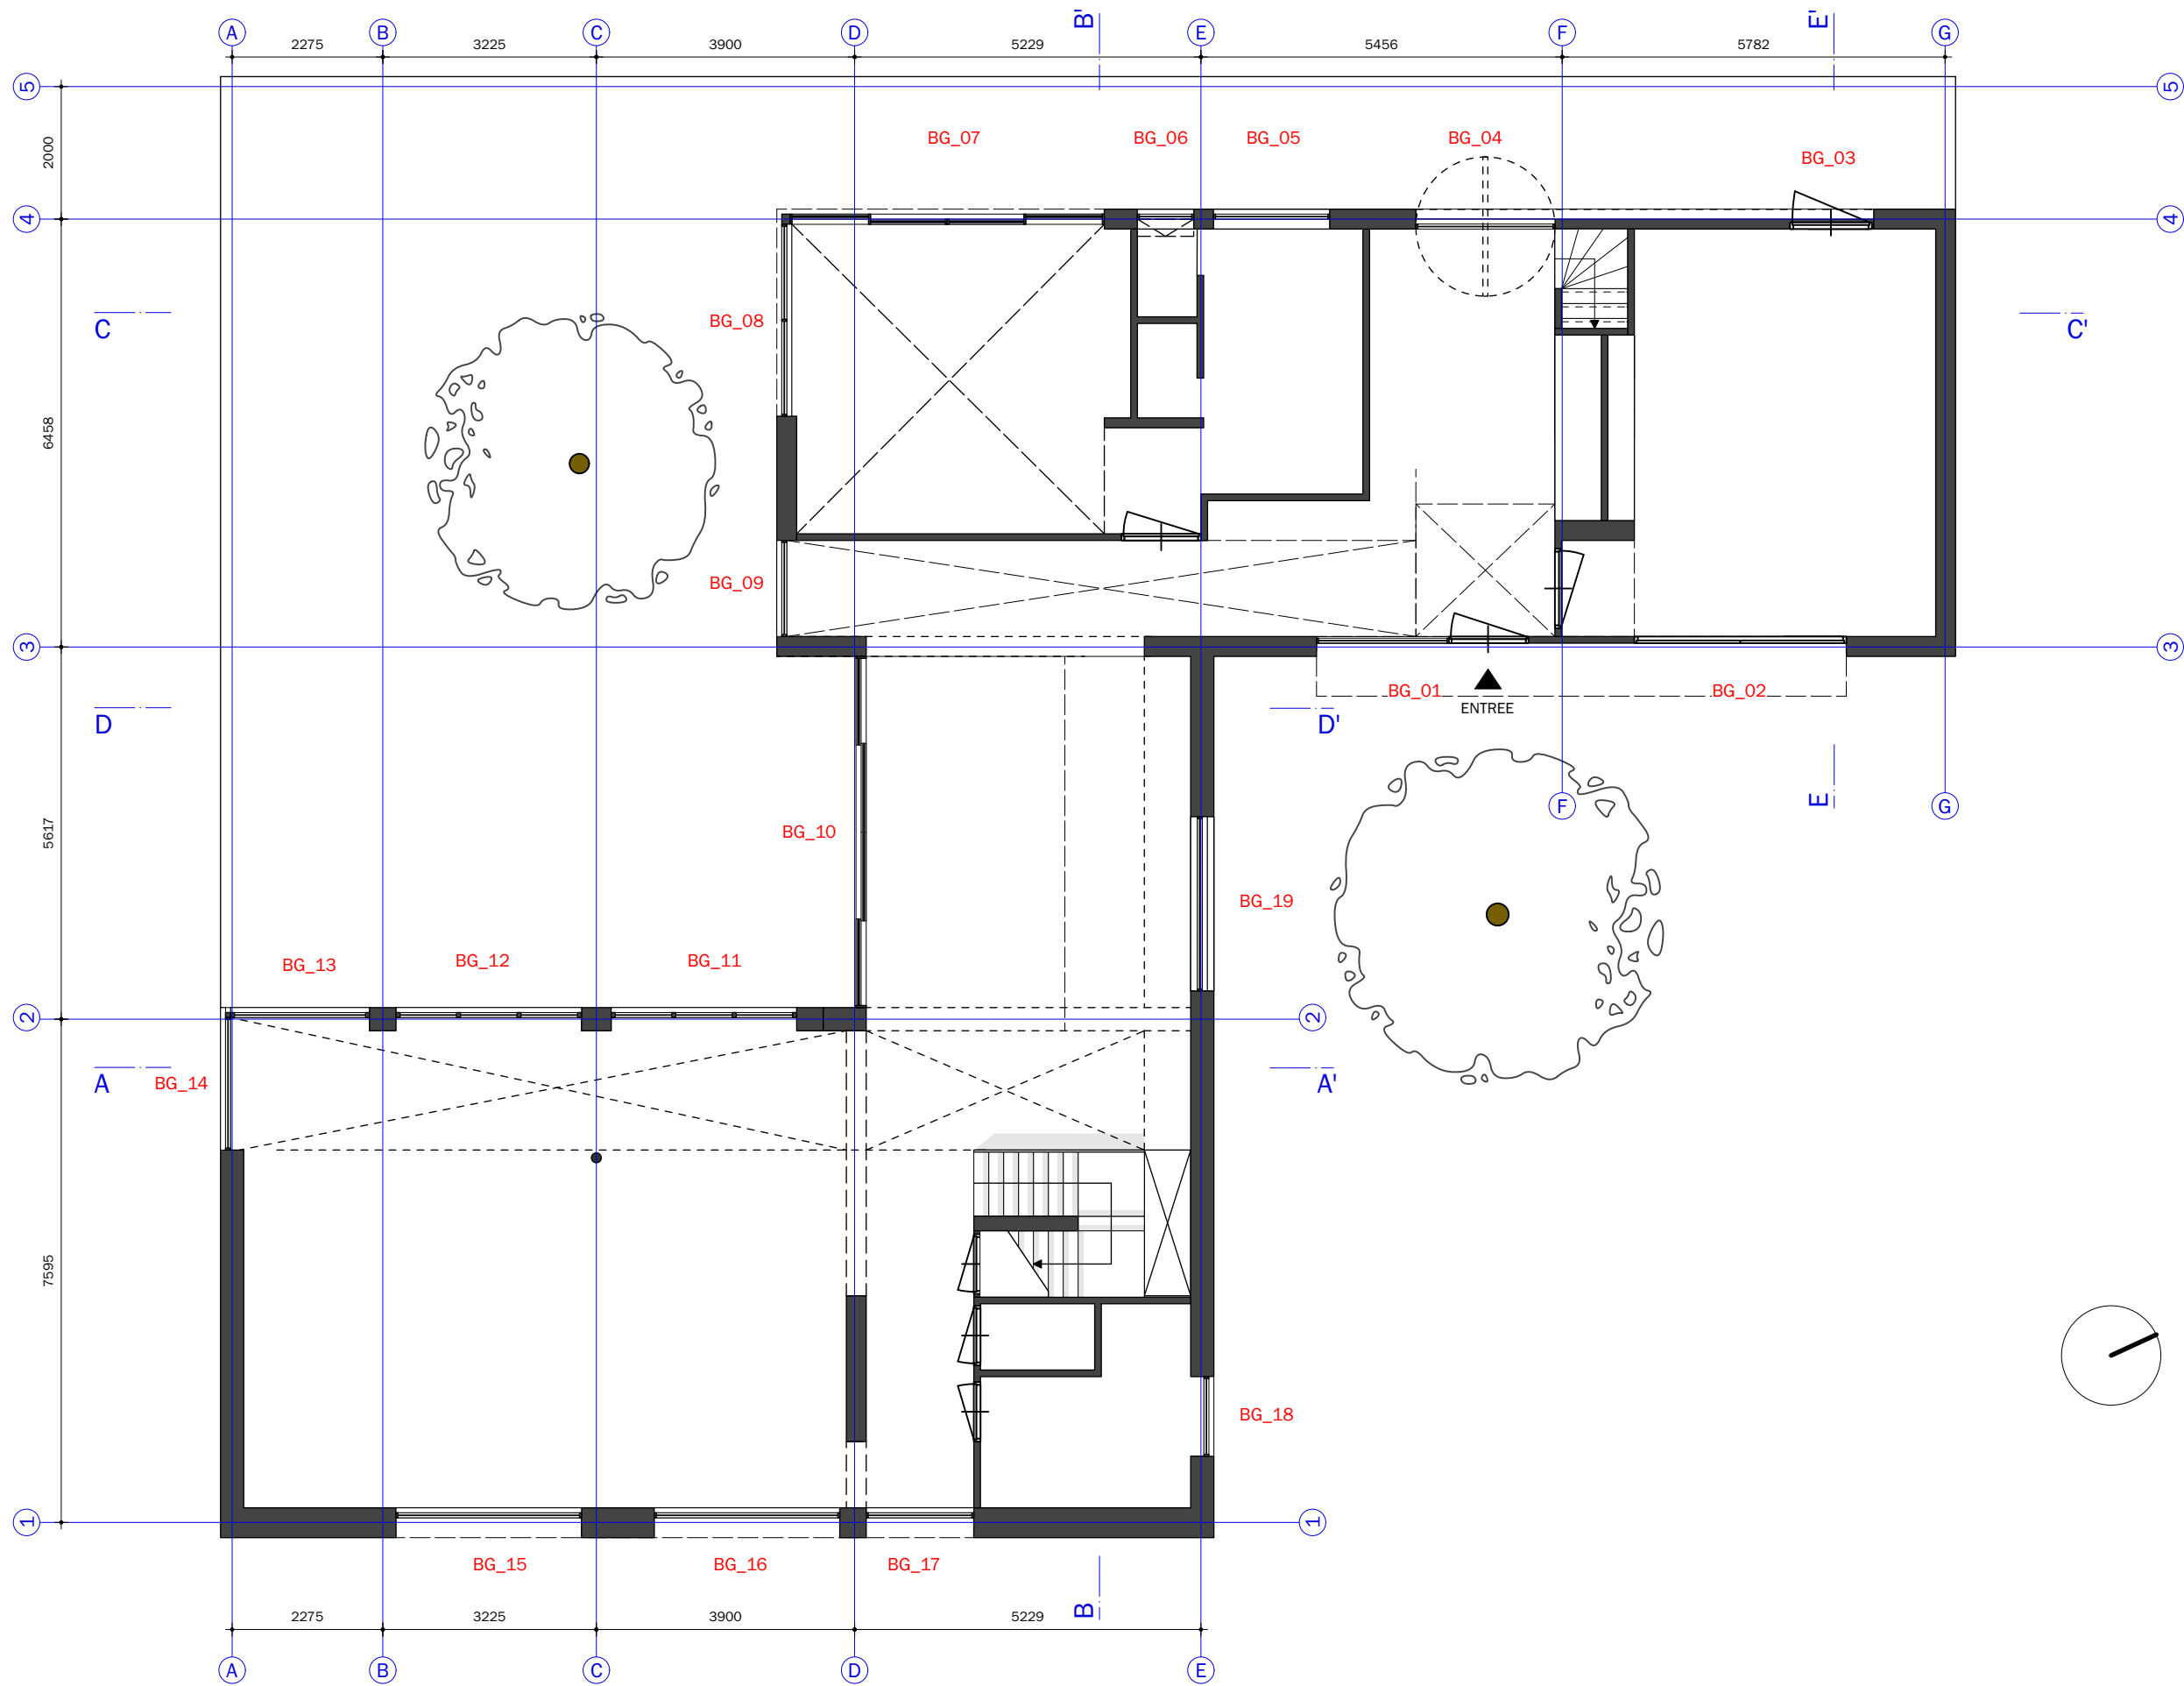

VR - verblijfsruimte
VE - verkeersruimte
BE - berging/opslag
KO - opstelplaats kooktoestel
BU - buitenruimte

P—+

Project reference:
20.011
Location:
Kloetinge

CONFIDENTIALITY NOTE:
Information contained in this document is confidential and is the intellectual property of Puur Plus Ontwerpers and may not be reproduced or transmitted to third parties without prior written permission.

SPECIAL NOTE:
Do not scale the drawings!
All the dimensions to be field verified: Coordinate with the Architect and Millworker or standard Millwork drawings. Report all discrepancies to the architect or project manager before proceeding with construction.

P--- +

Puur Plus Ontwerpers
Hoogte Kadijk 71
1018 BE Amsterdam
The Netherlands
T: +31 20 2209070
E: info@puurplus.nl


Date: 05 10 2022
Scale: 1:100
Drawing size: A3

Modification (Date):	Info.:
1 27 01 23	REV 1
2 -	-
3 -	-
4 -	-
5 -	-
6 -	-
7 -	-
8 -	-

Phase: **Bouwaanvraag**

Plan title.: Ramen en deuren -
Plattegrond Woning
nieuw

Plan no.: **028**

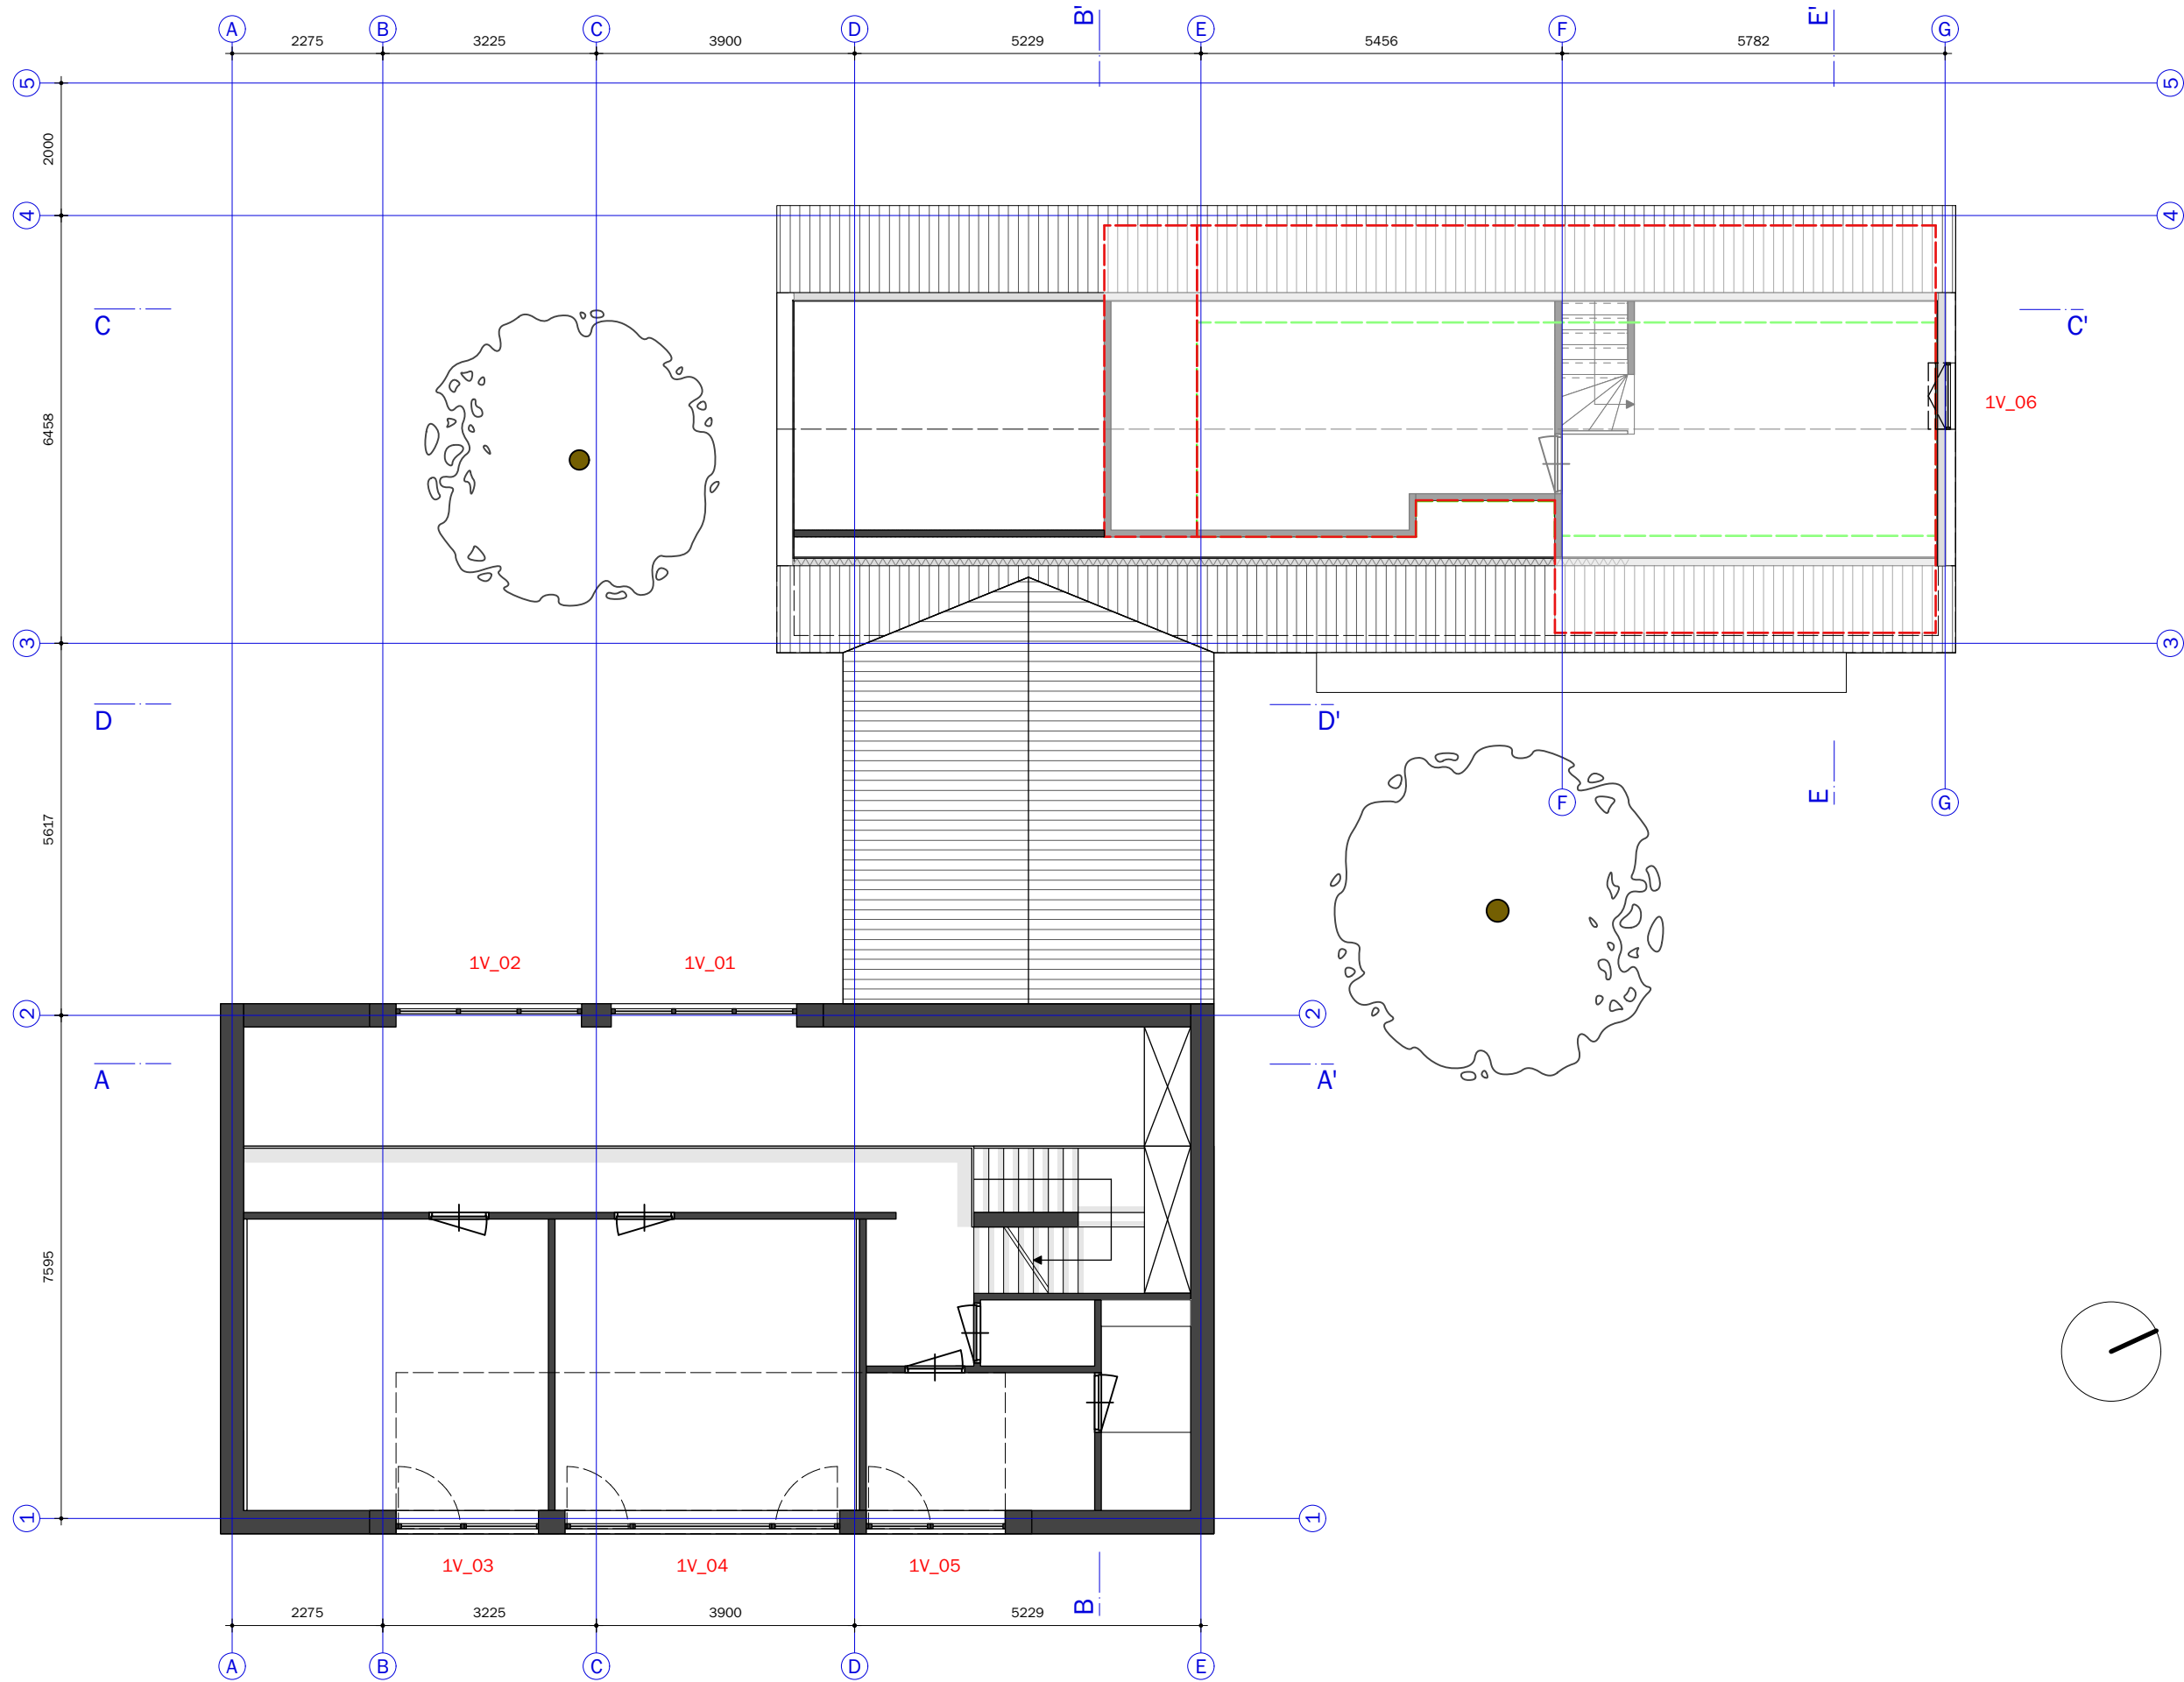

VR - verblijfsruimte
VE - verkeersruimte
BE - berging/opslag
KO - opstelplaats kooktoestel
BU - buitenruimte

P—+

Project reference:
20.011
Location:
Kloetinge

CONFIDENTIALITY NOTE:
Information contained in this document is confidential and is the intellectual property of Puur Plus Ontwerpers and may not be reproduced or transmitted to third parties without prior written permission.

SPECIAL NOTE:
Do not scale the drawings!
All the dimensions to be field verified: Coordinate with the Architect and Millworker or standard Millwork drawings. Report all discrepancies to the architect or project manager before proceeding with construction.

P--- +
Puur Plus Ontwerpers
Hoogte Kadijk 71
1018 BE Amsterdam
The Netherlands
T: +31 20 2209070
E: info@puurplus.nl





Date: 05 10 2022
Scale: 1:100
Drawing size: A3

Modification (Date):	Info.:
1 27 01 23	REV 1
2 -	-
3 -	-
4 -	-
5 -	-
6 -	-
7 -	-
8 -	-

Phase: **Bouwaanvraag**

Plan title.: Ramen en deuren -
Plattegrond woonhuis
nieuw 1e verdieping - wi

Plan no.: **029**

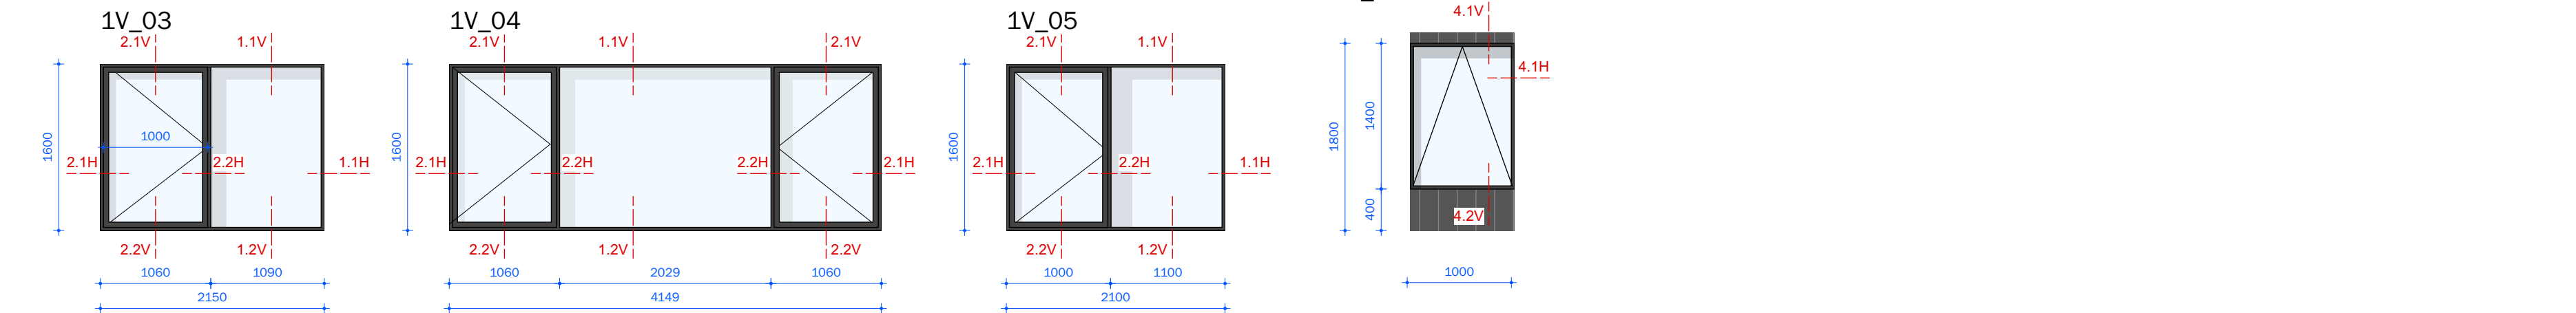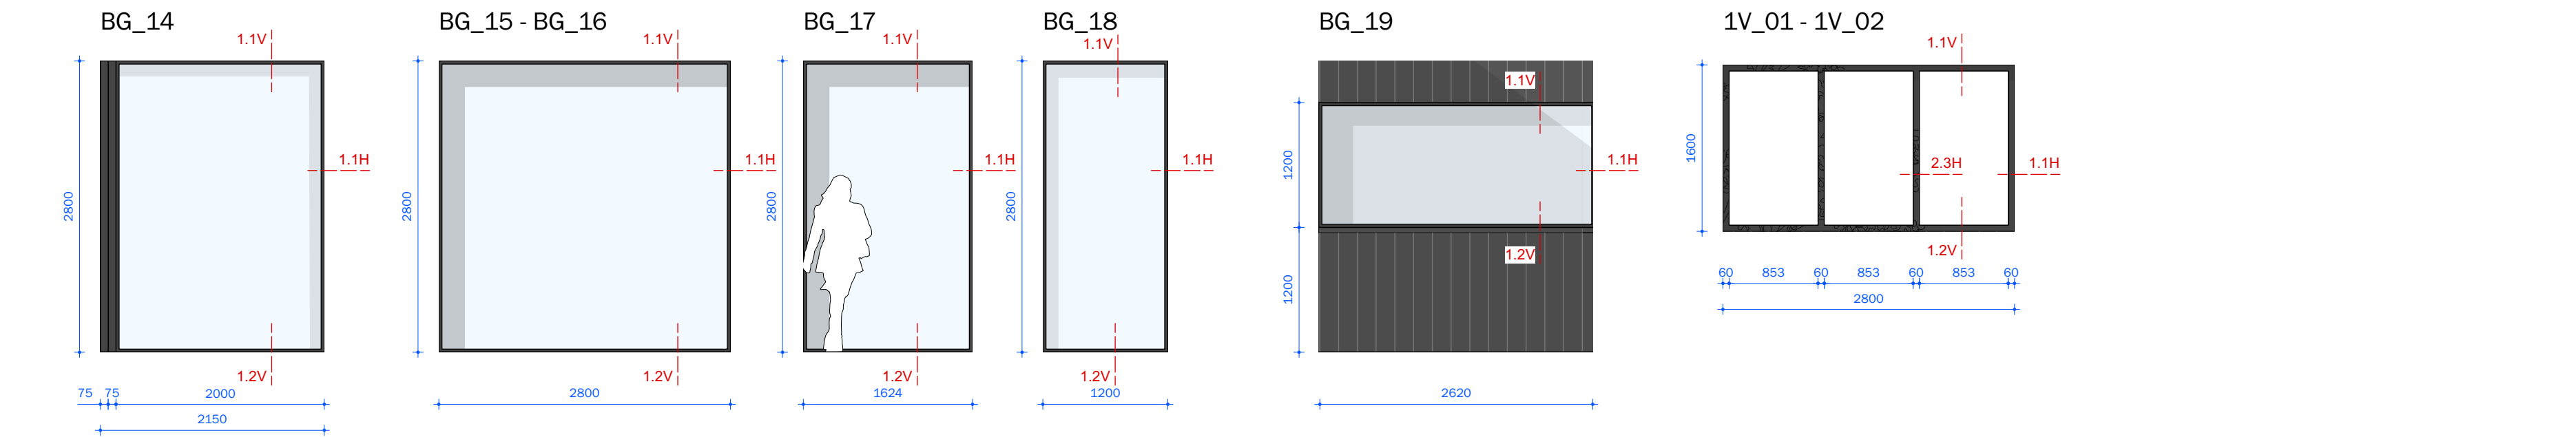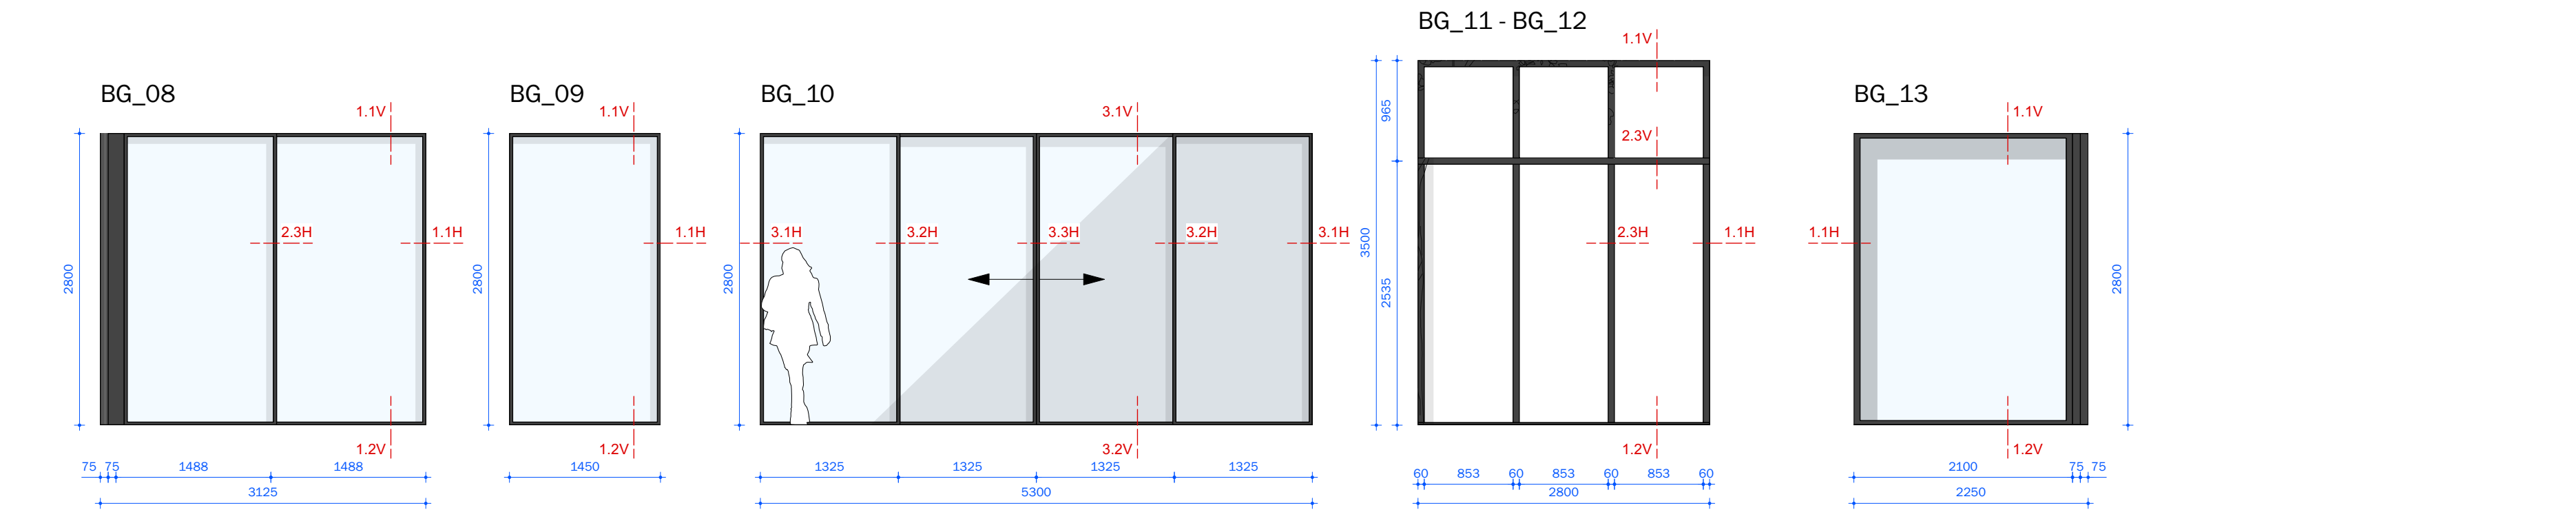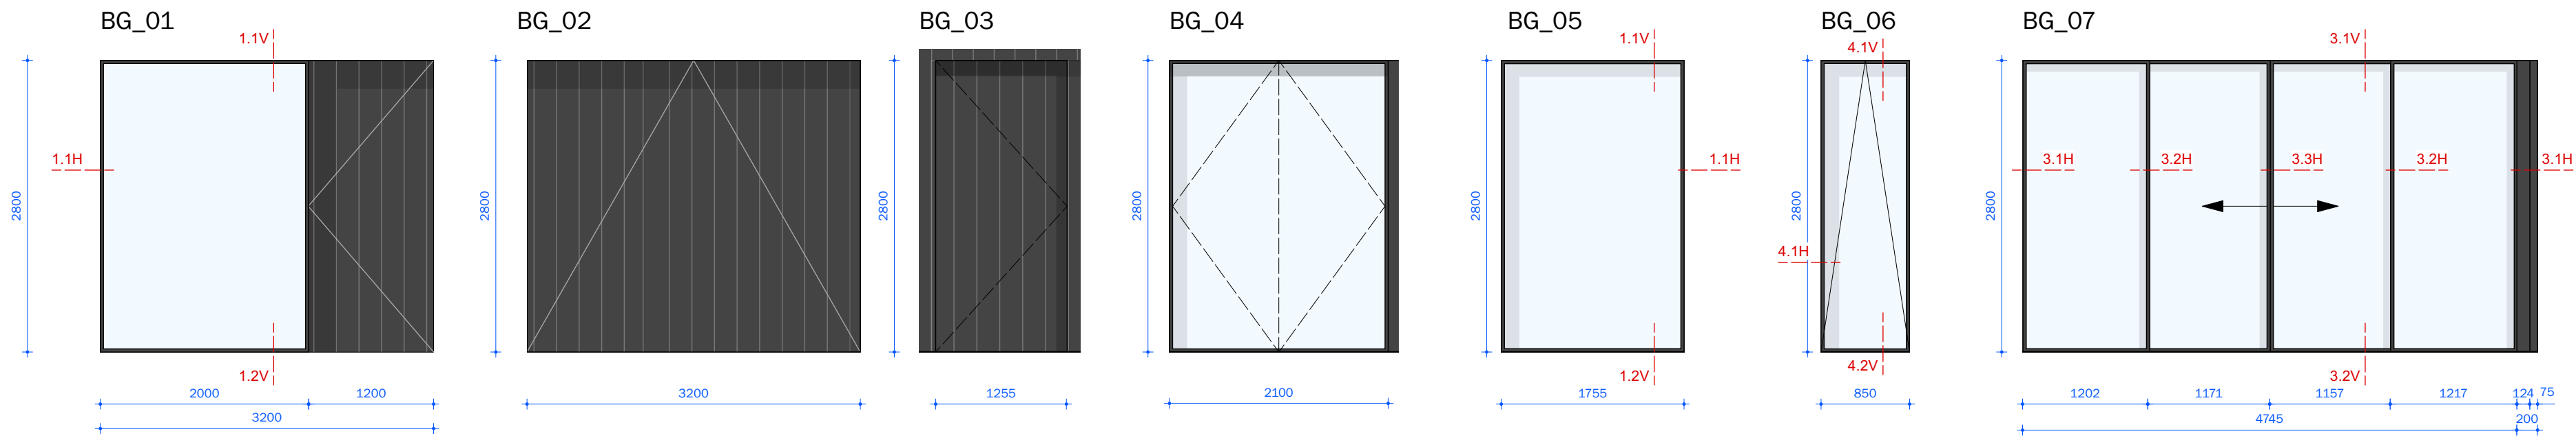

NOTE: Alle frames zijn van aluminium met een staalzwarte look en feel

P—+

Project reference:
20.011
Location:
Kloetinge

CONFIDENTIALITY NOTE:
Information contained in this document is confidential and is the intellectual property of Puur Plus Ontwerpers and may not be reproduced or transmitted to third parties without prior written permission.

SPECIAL NOTE:
Do not scale the drawings!
All the dimensions to be field verified: Coordinate with the Architect and Millworker or standard Millwork drawings. Report all discrepancies to the architect or project manager before proceeding with construction.

P--- +
Puur Plus Ontwerpers
Hoogte Kadijk 71
1018 BE Amsterdam
The Netherlands
T: +31 20 2209070
E: info@puurplus.nl

Date: 05 10 2022
Scale: 1:50
Drawing size: A2


Modification (Date):	Info.:
1 27 01 23	REV 1
2 -	-
3 -	-
4 -	-
5 -	-
6 -	-
7 -	-
8 -	-

Phase: **Bouwaanvraag**

Plan title: Ramen en deuren -
Overview

Plan no.: **030**


1.1V

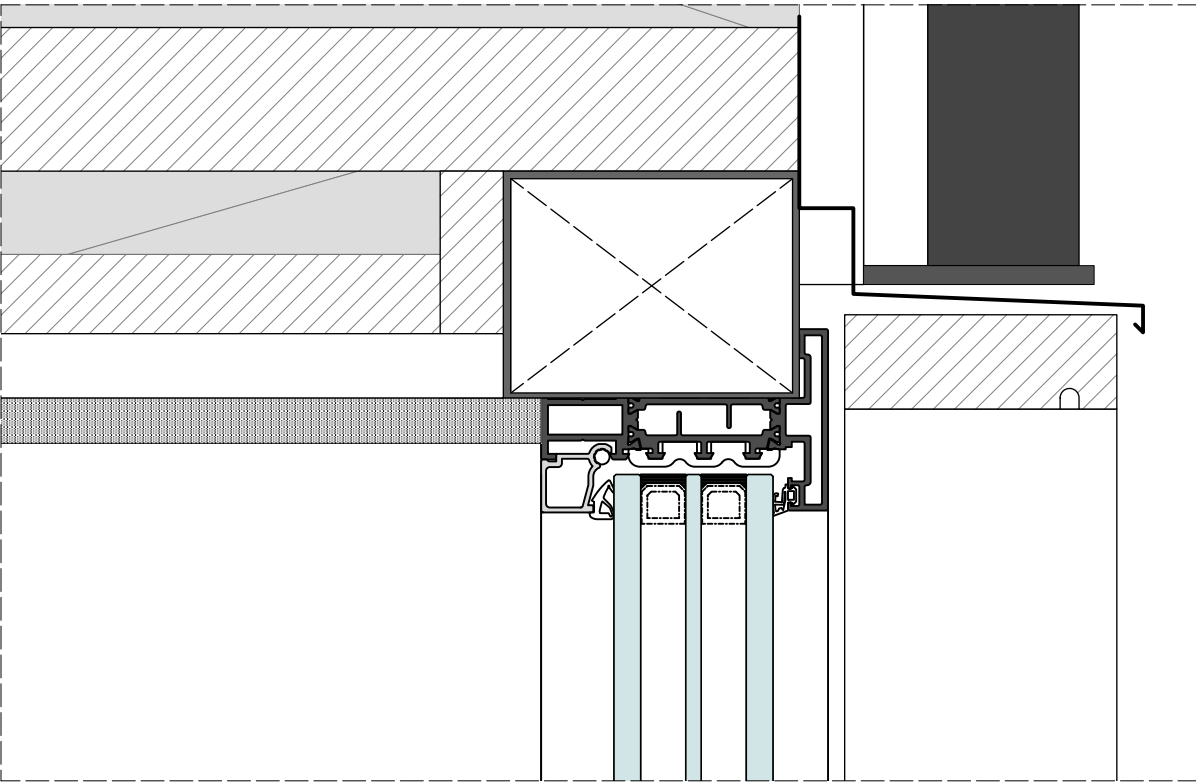


Reynaers - SlimLine 38 - Ferro




2.1V

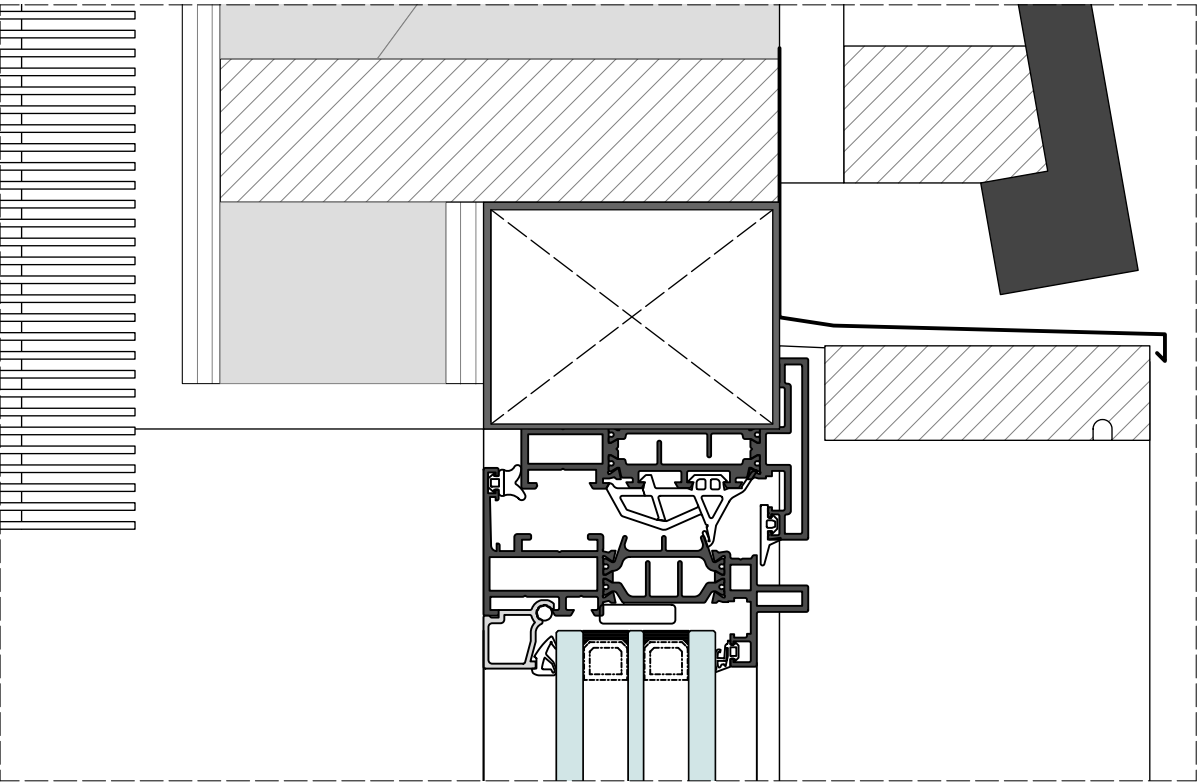


2.3H - 2.3V

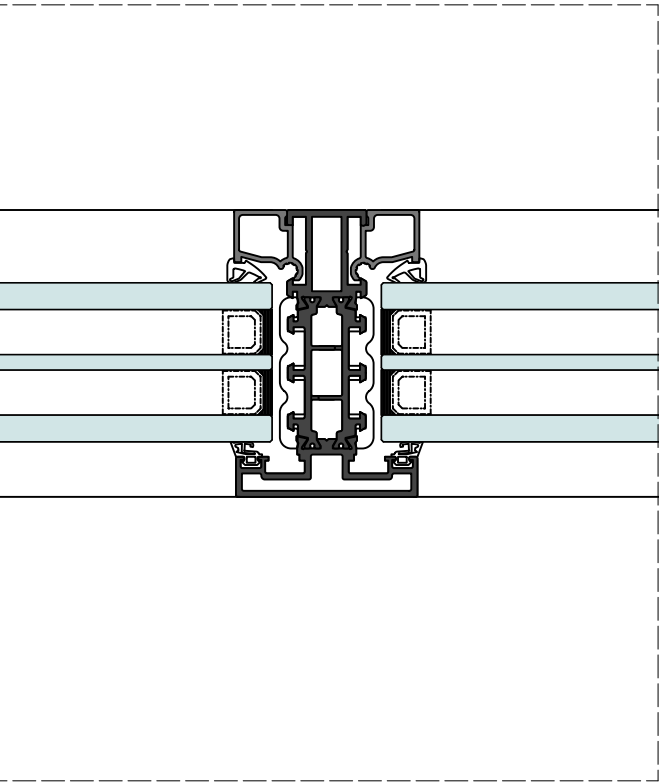


1.2V

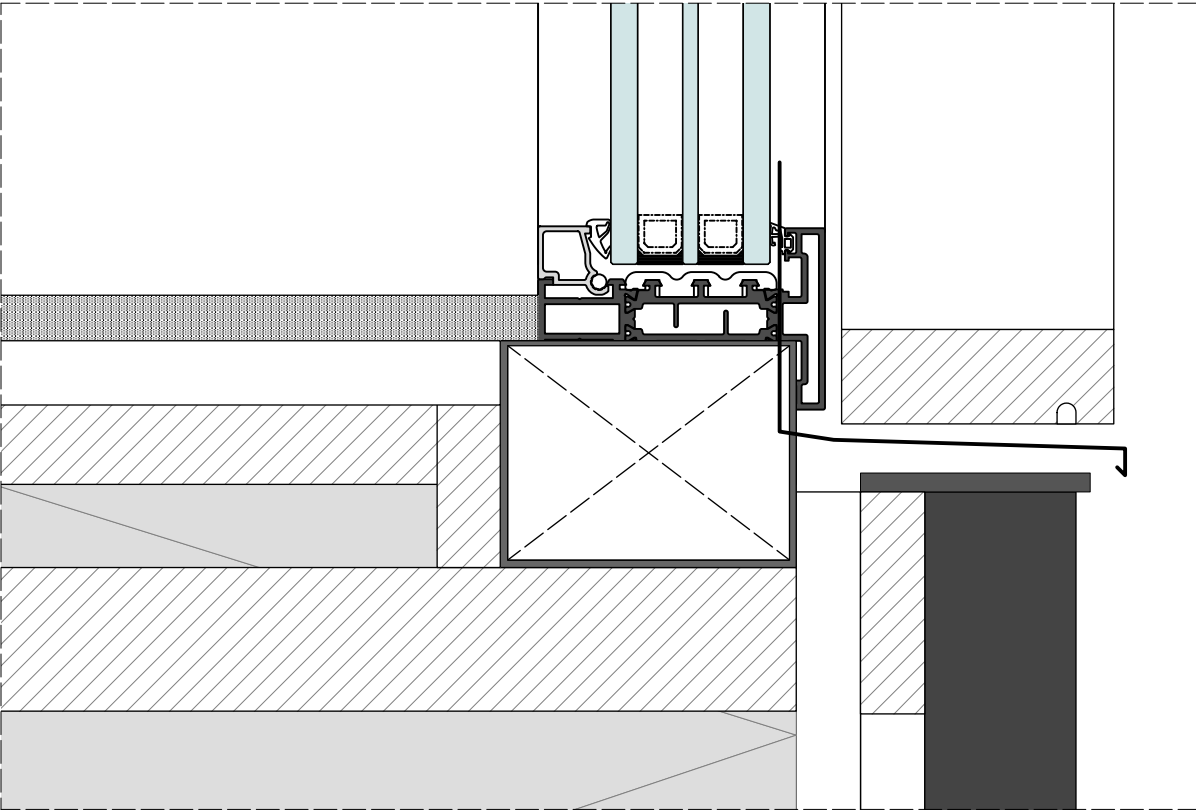



2.2V

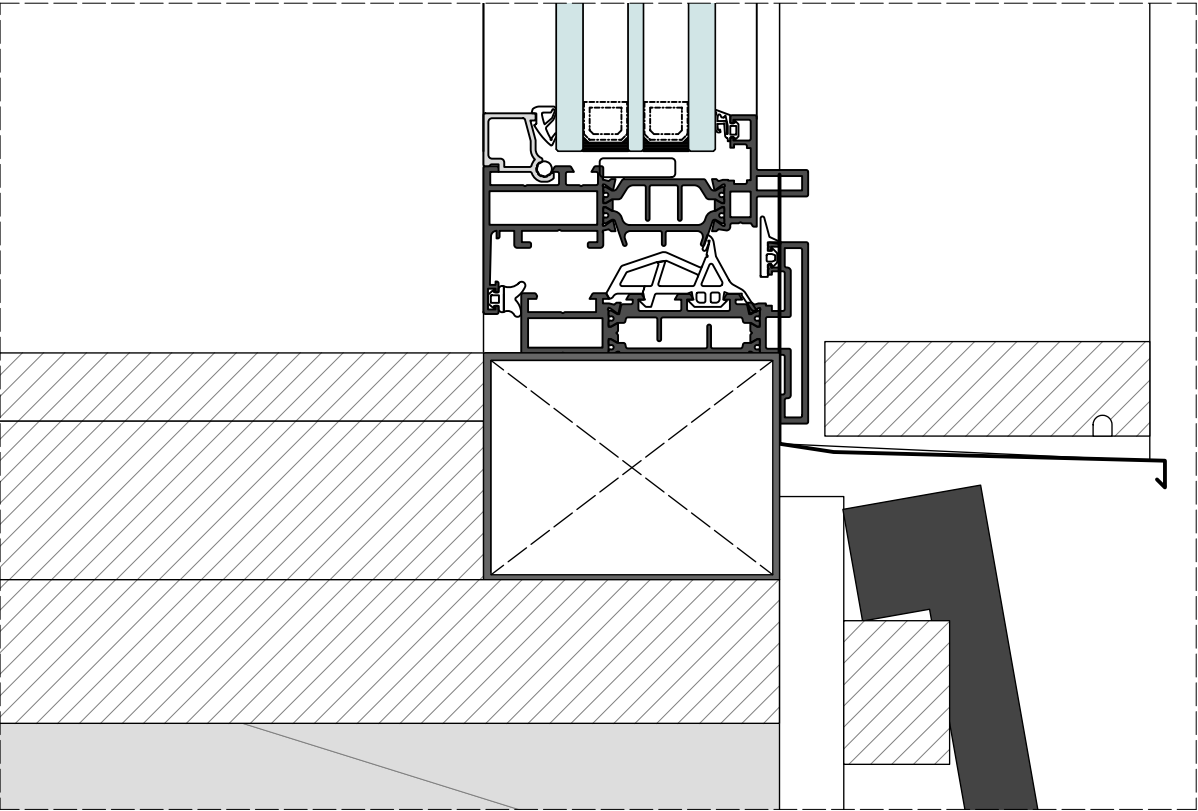


2.3H - 2.3V (REINFORCED)

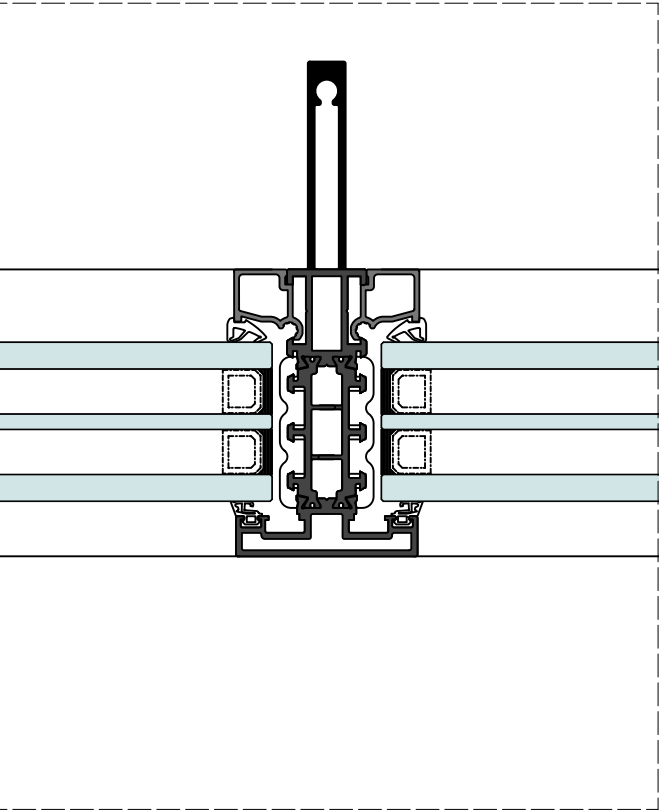


1.1H

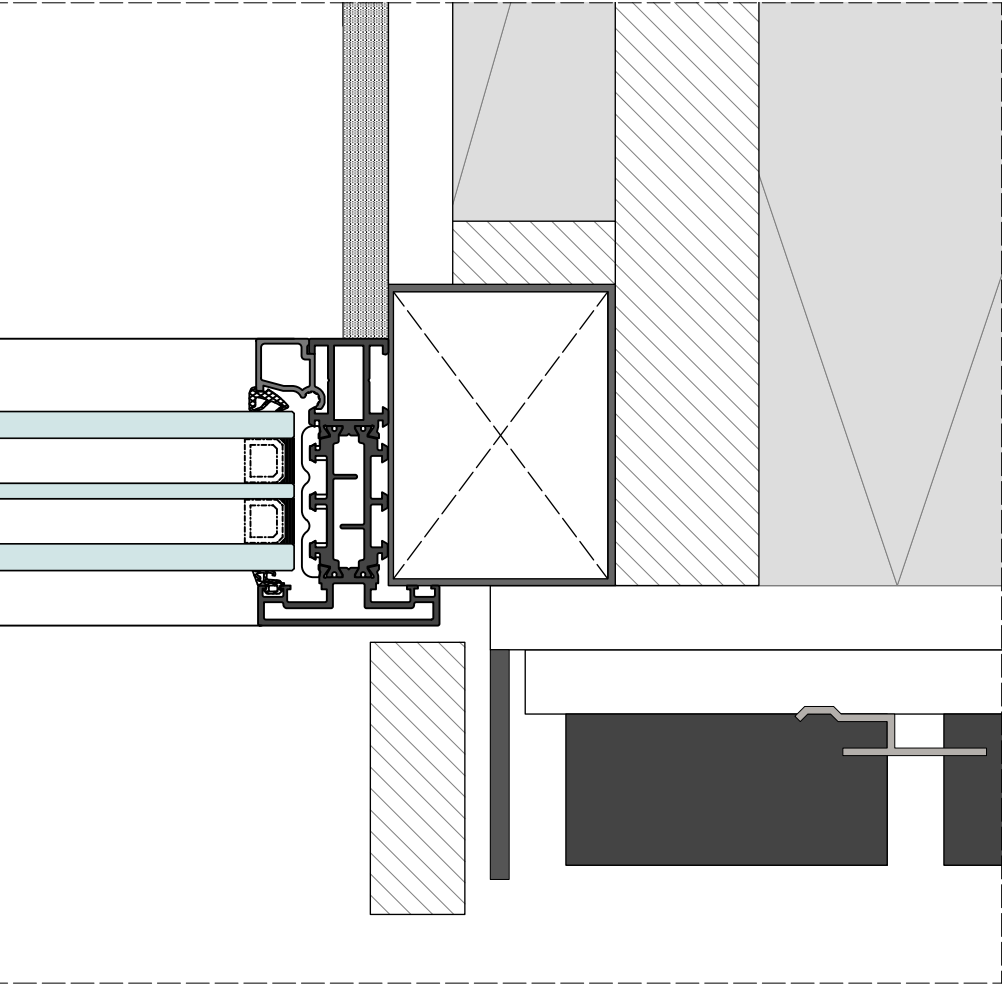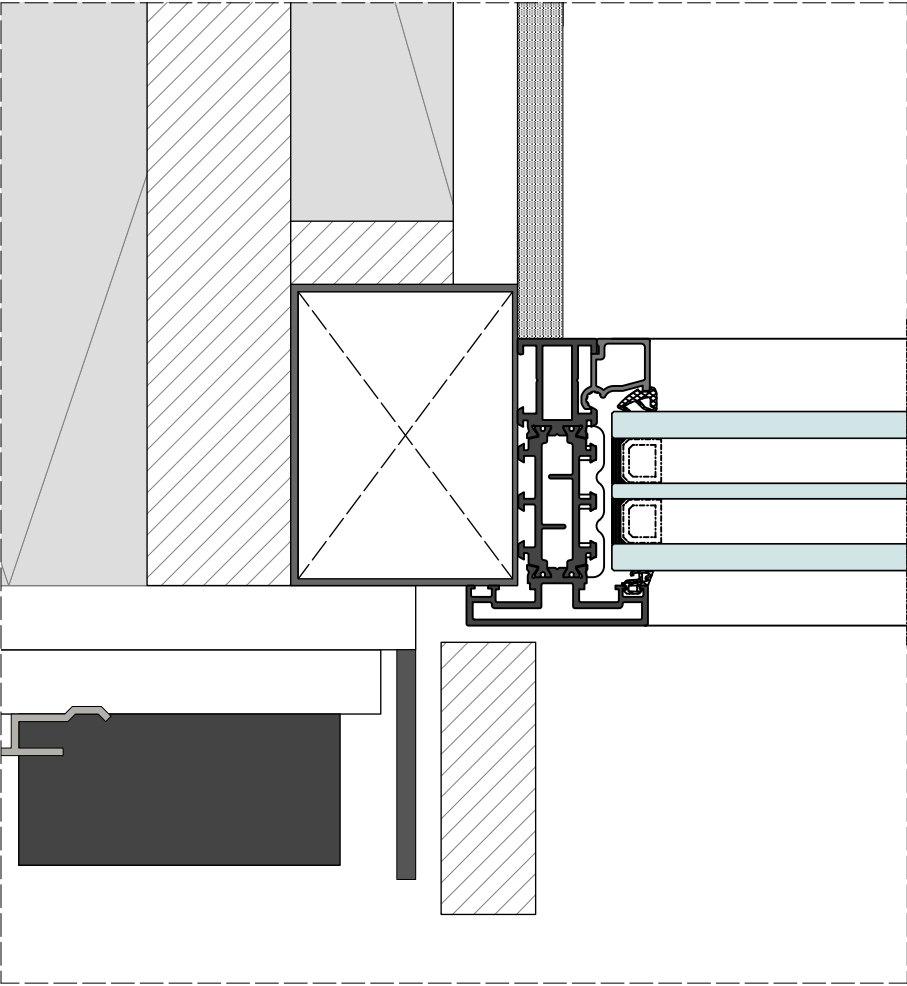


2.1H

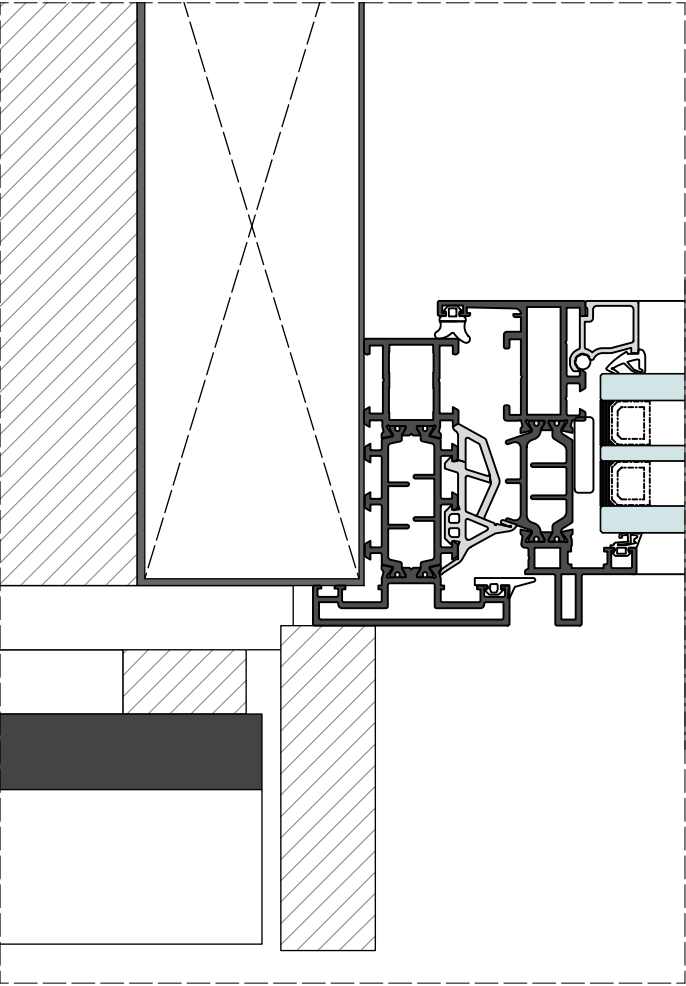

2.2H

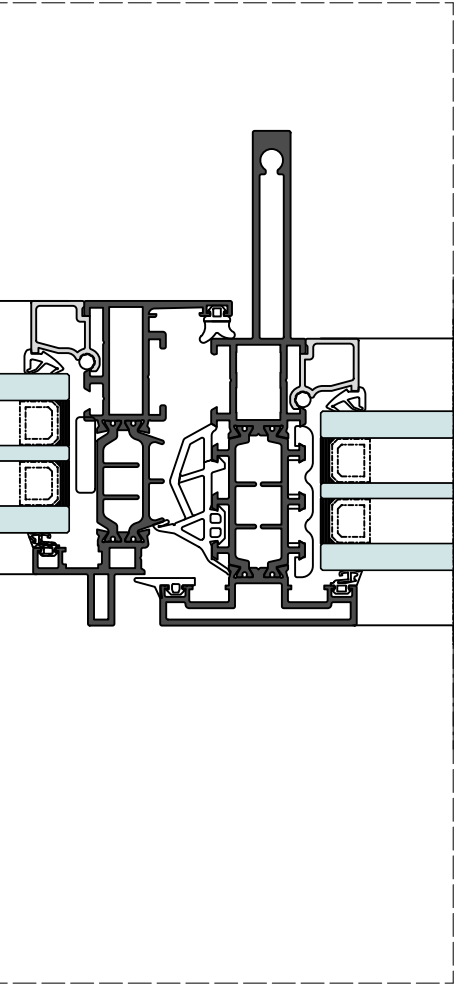

1.1H

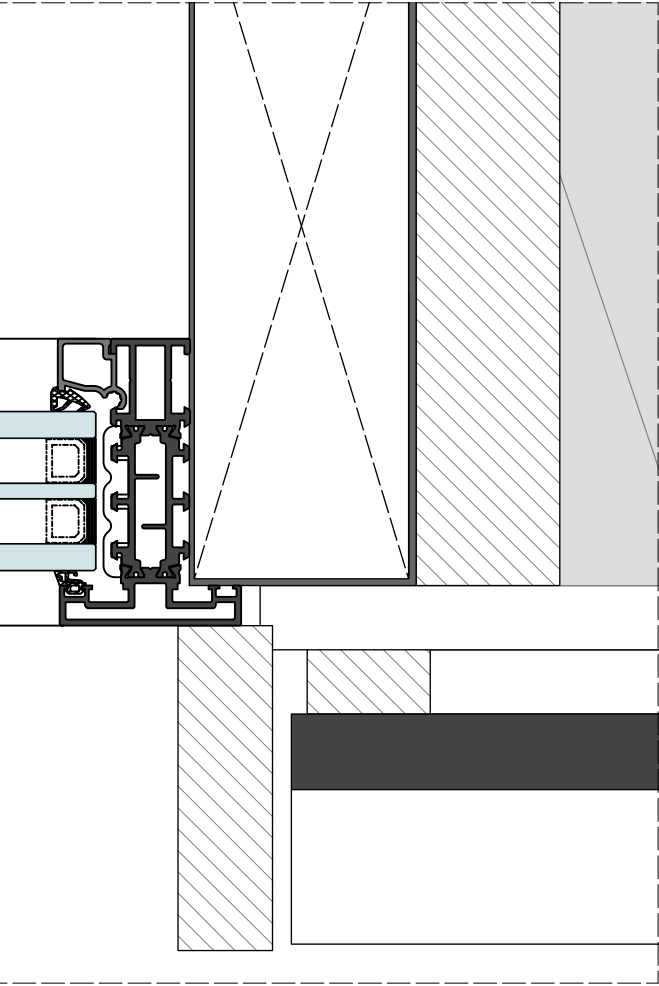

P—+

Project reference:
20.011
Location:
Kloetinge

CONFIDENTIALITY NOTE:
Information contained in this document is confidential and is the intellectual property of Puur Plus Ontwerpers and may not be reproduced or transmitted to third parties without prior written permission.

SPECIAL NOTE:
Do not scale the drawings!
All the dimensions to be field verified: Coordinate with the Architect and Millworker or standard Millwork drawings. Report all discrepancies to the architect or project manager before proceeding with construction.

P--- +
Puur Plus Ontwerpers
Hoogte Kadijk 71
1018 BE Amsterdam
The Netherlands
T: +31 20 2209070
E: info@puurplus.nl

Date: 05 10 2022
Scale: 1:2
Drawing size: A2


Modification (Date):	Info.:
1 -	-
2 -	-
3 -	-
4 -	-
5 -	-
6 -	-
7 -	-
8 -	-

Phase: **Bouwaanvraag**


Plan title: **Ramen en deuren -
details 1**

Plan no.: **031**


3.1H

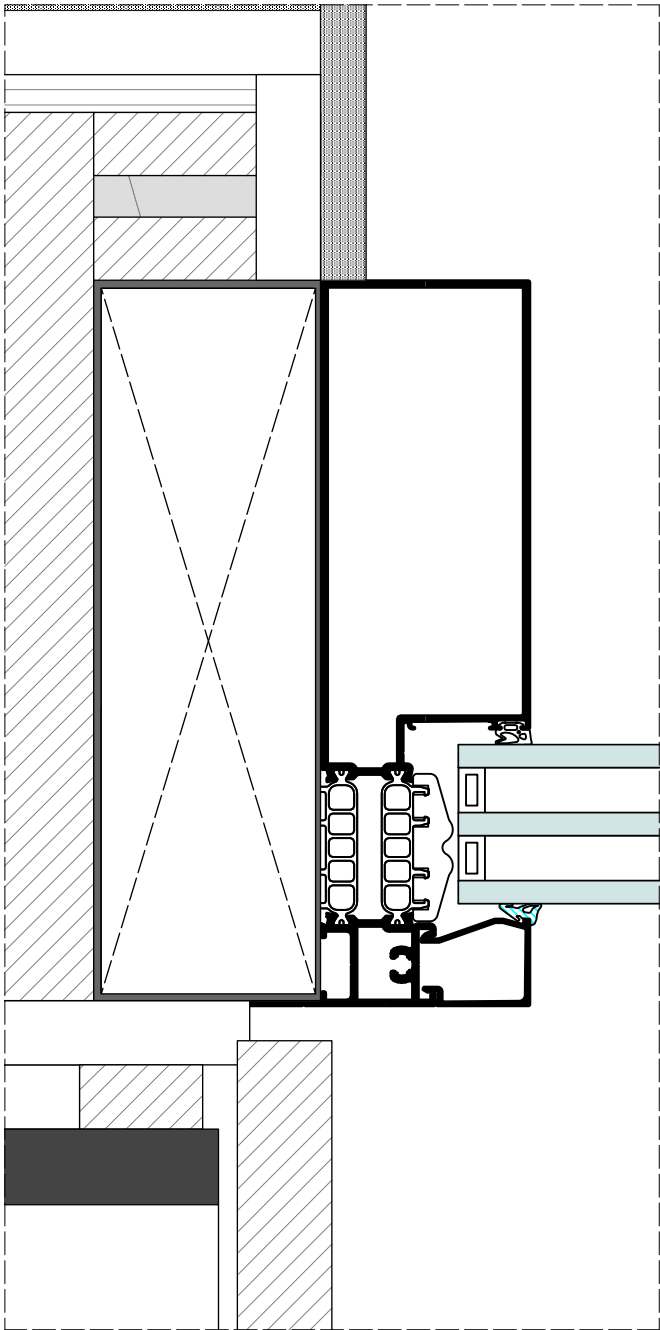


3.2H

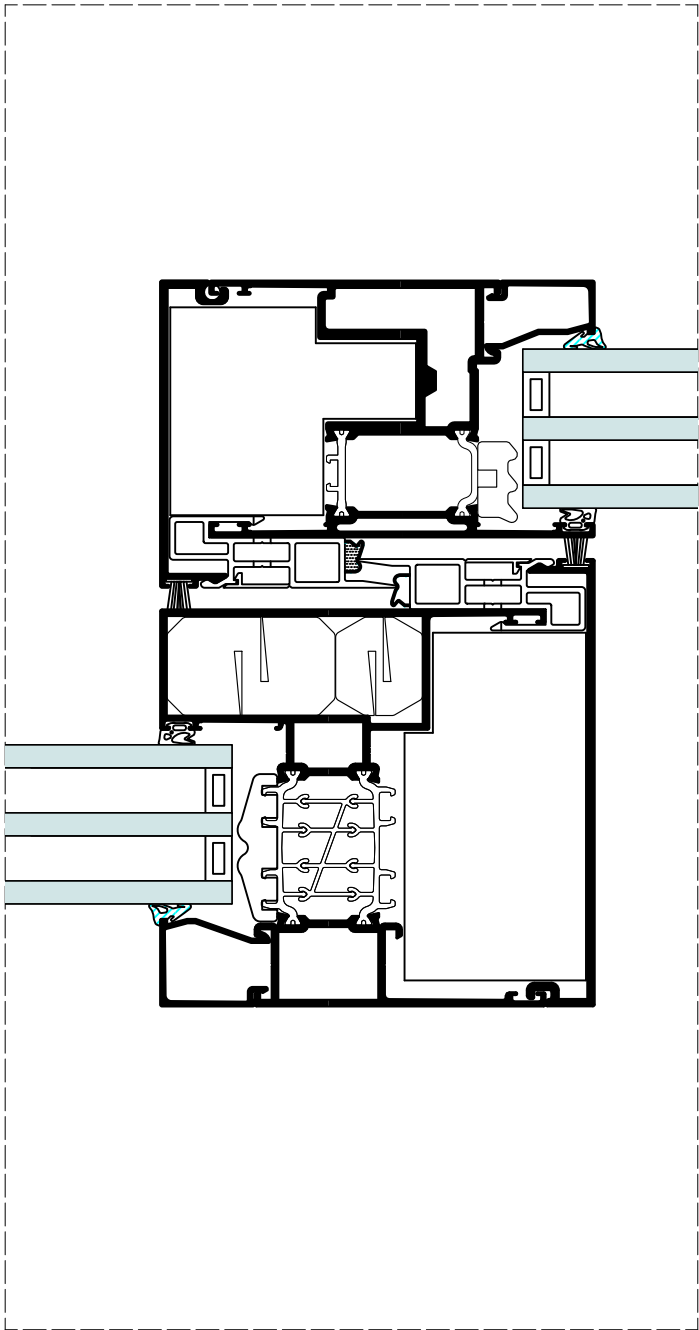


3.3H

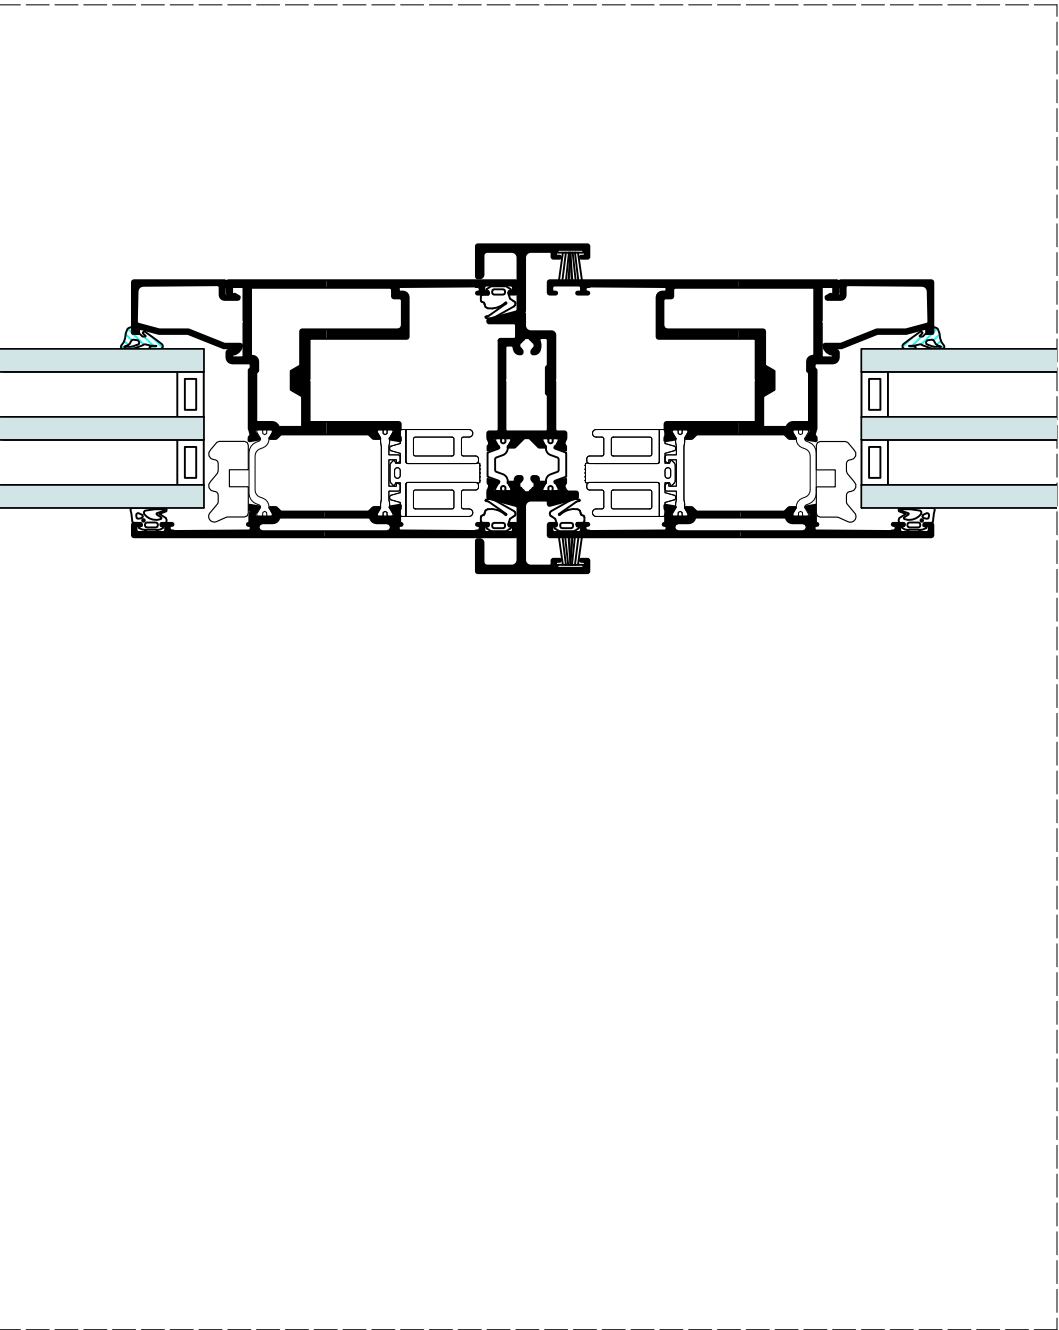


3.1V

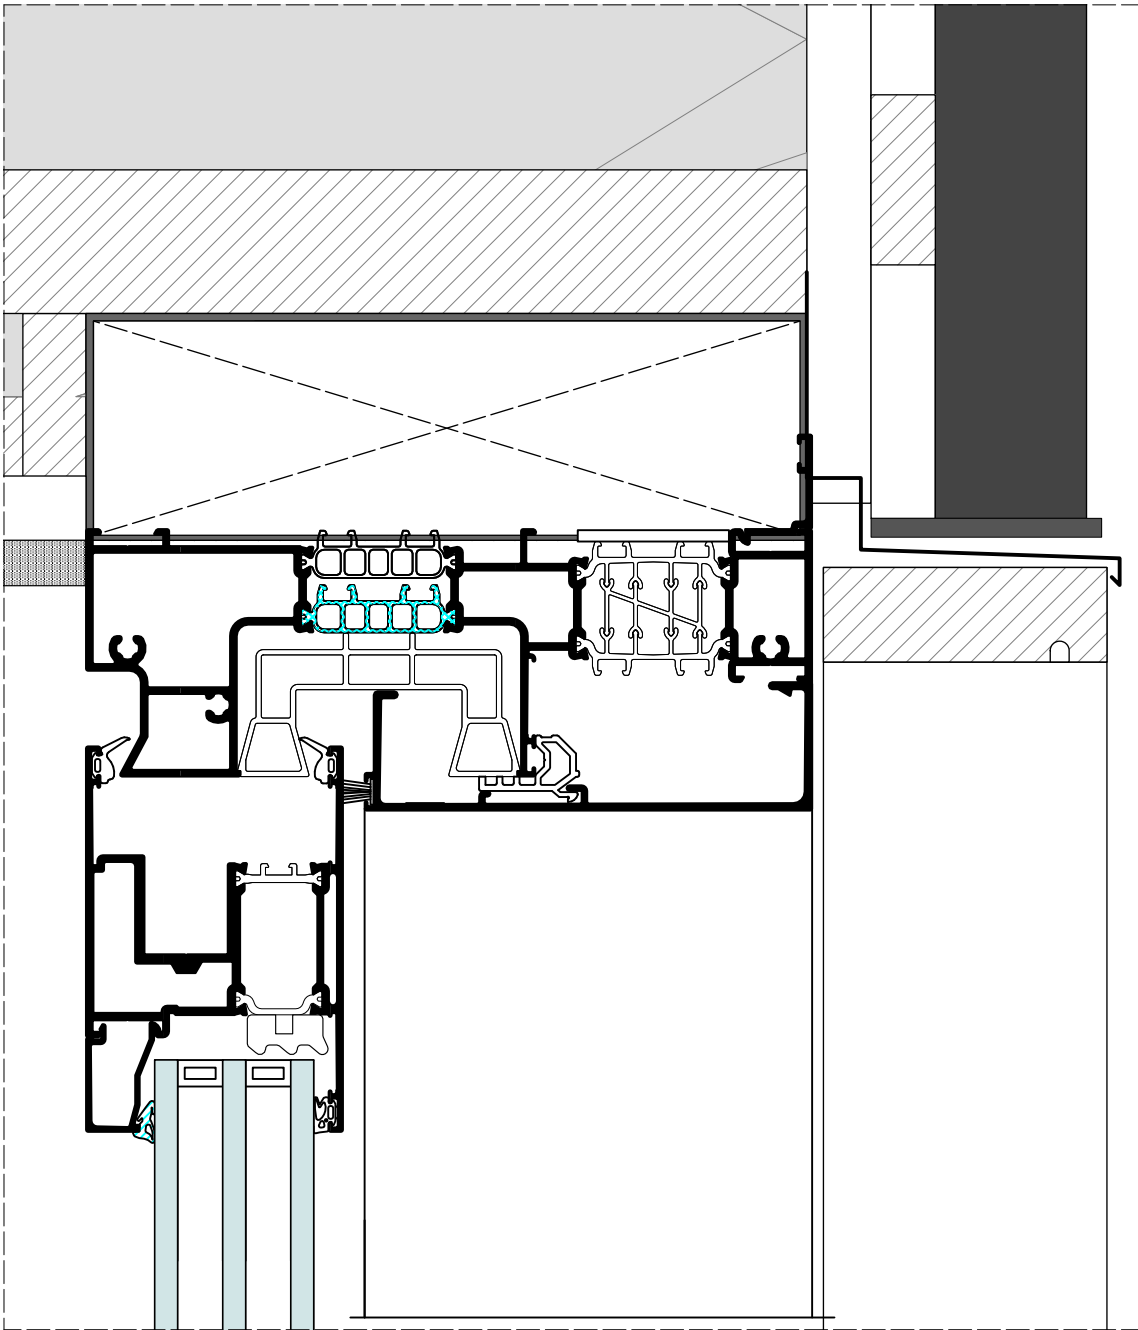


3.3H

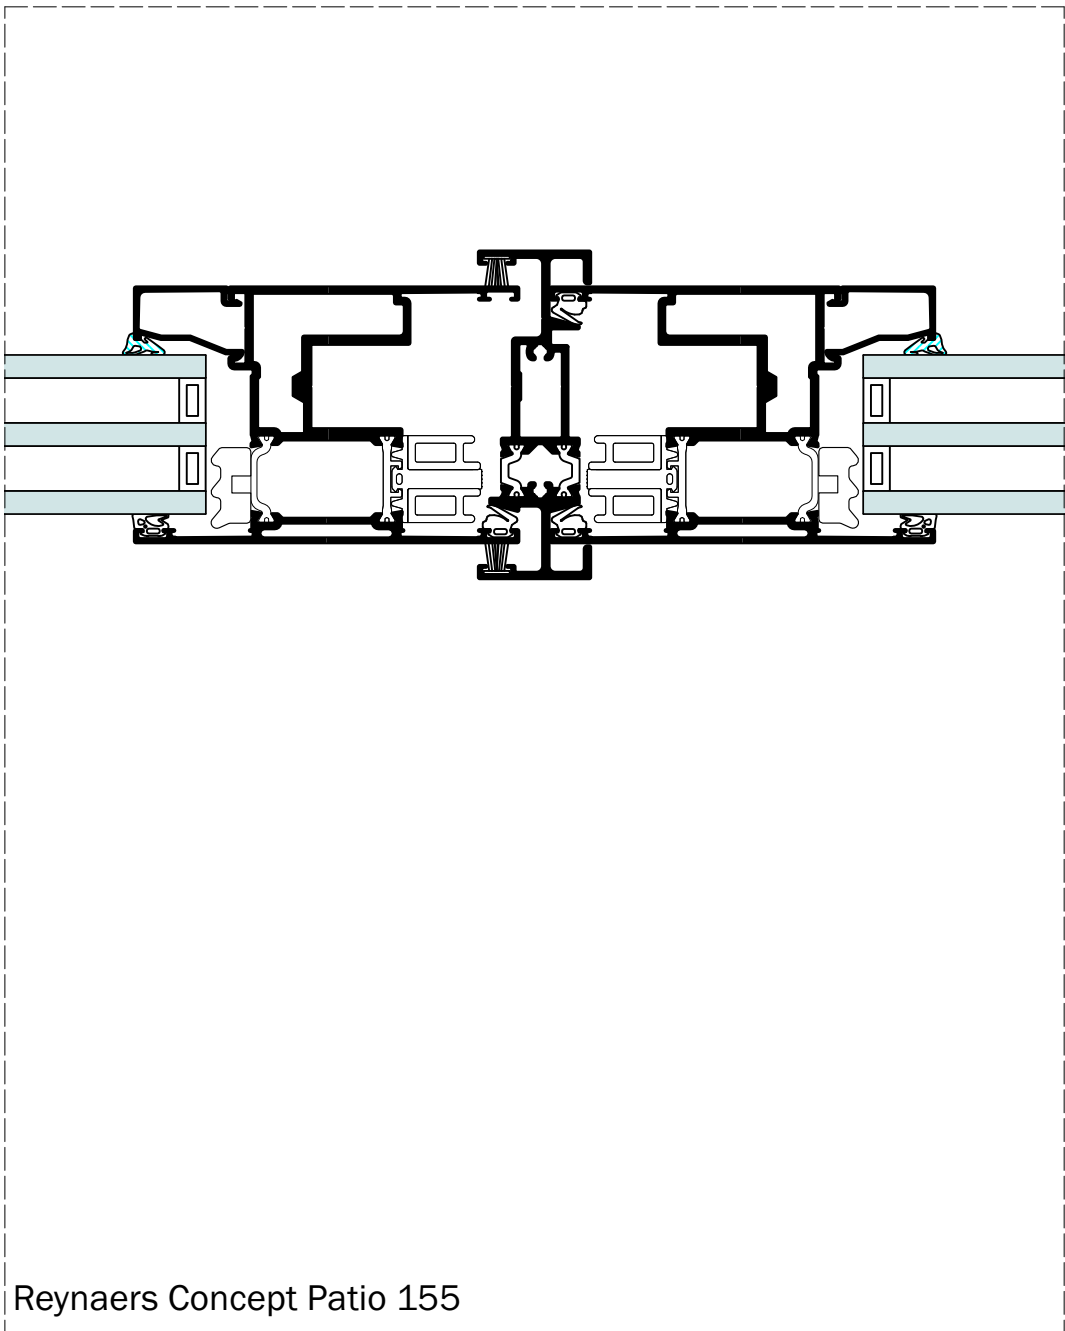


3.2H

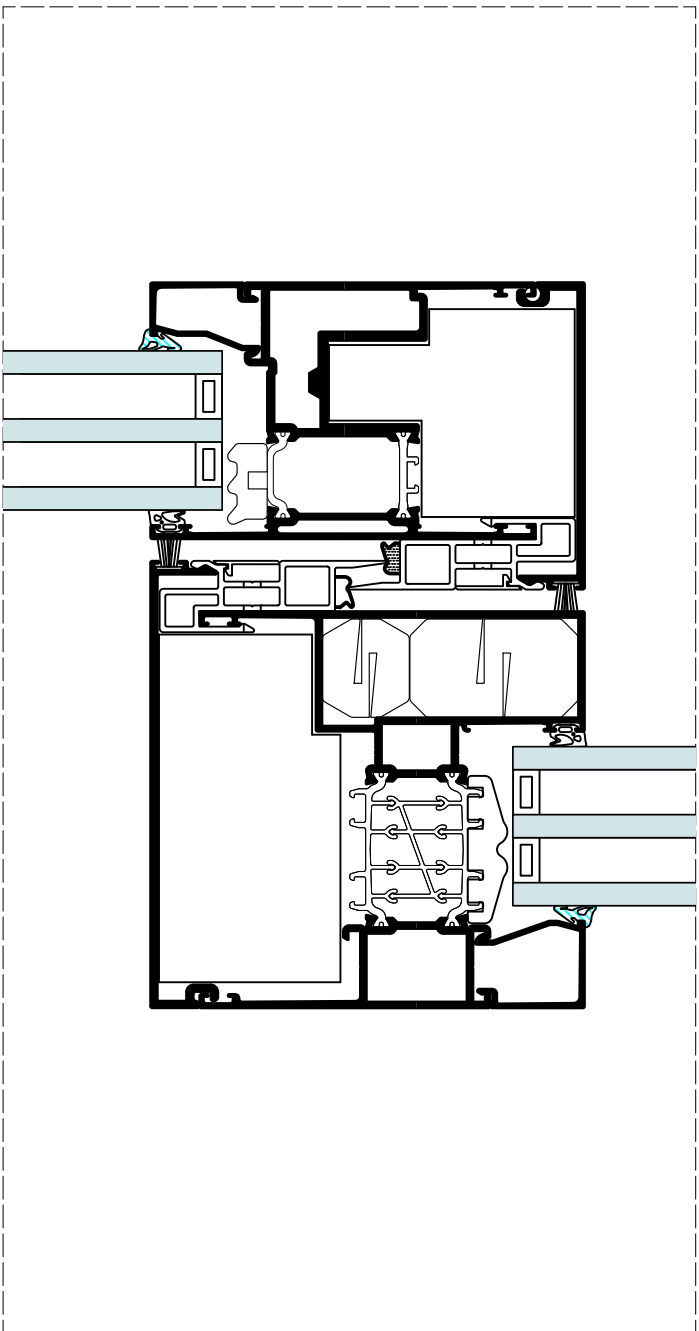

3.1H

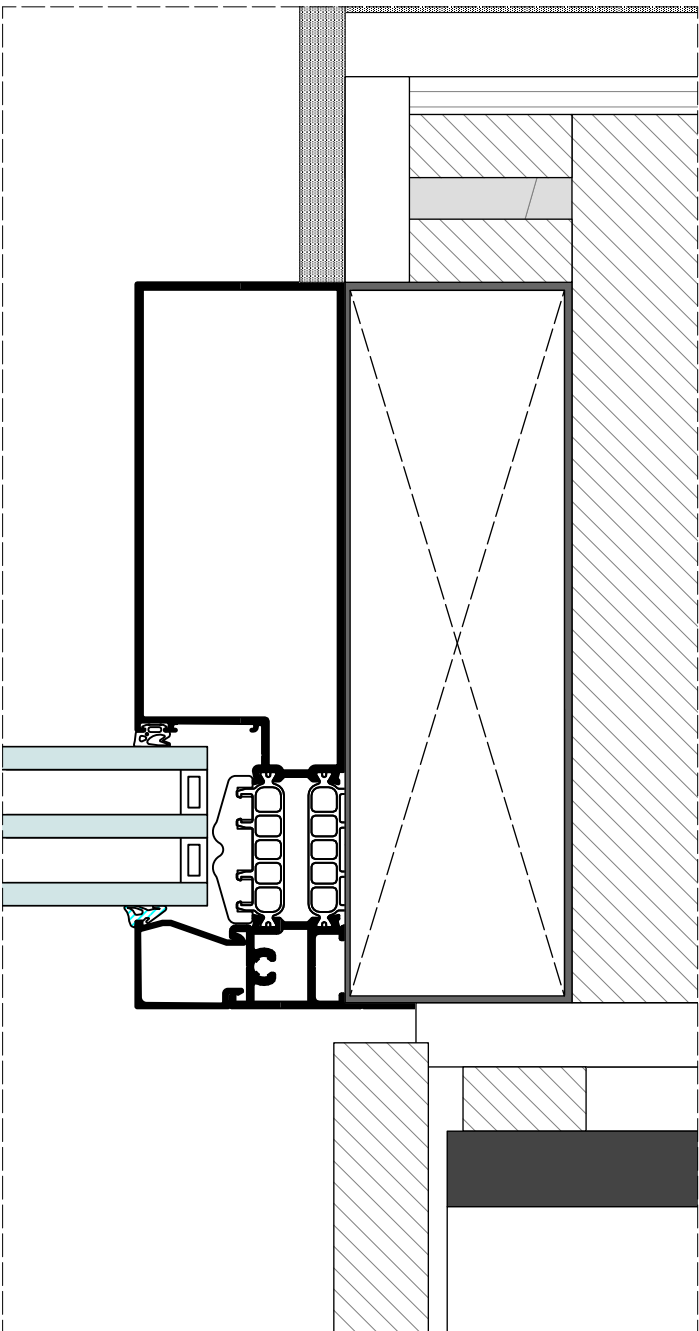

3.2V

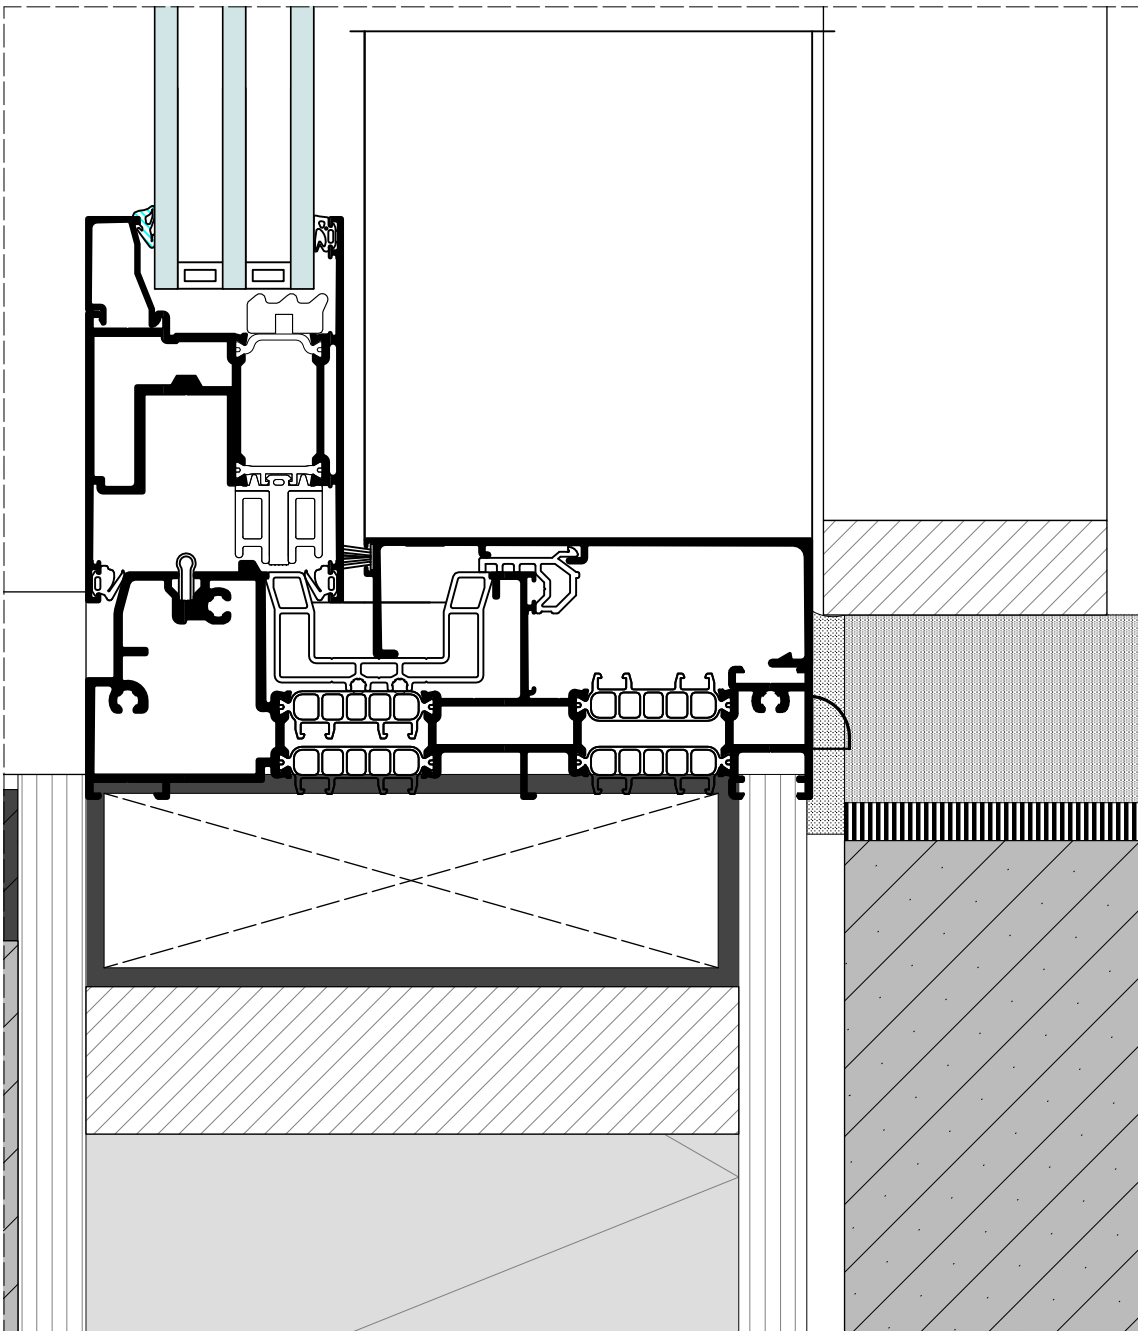

Reynaers Concept Patio 155

P—+

Project reference:

20.011

Location:

Kloetinge

CONFIDENTIALITY NOTE:

Information contained in this document is confidential and is the intellectual property of Puur Plus Ontwerpers and may not be reproduced or transmitted to third parties without prior written permission.

SPECIAL NOTE:

Do not scale the drawings!

All the dimensions to be field verified: Coordinate with the Architect and Millworker or standard Millwork drawings. Report all discrepancies to the architect or project manager before proceeding with construction.

P--- +

Puur Plus Ontwerpers

Hoogte Kadijk 71

1018 BE Amsterdam

The Netherlands

T: +31 20 2209070

E: info@puurplus.nl

Date: 05 10 2022

Scale: 1:2

Drawing size: A2

Modification (Date): Info.:

1 - -

2 - -

3 - -

4 - -

5 - -

6 - -

7 - -

8 - -


Phase: Bouwaanvraag

Plan title: Ramen en deuren -


detalen 2

Plan no.: 032


4.1H

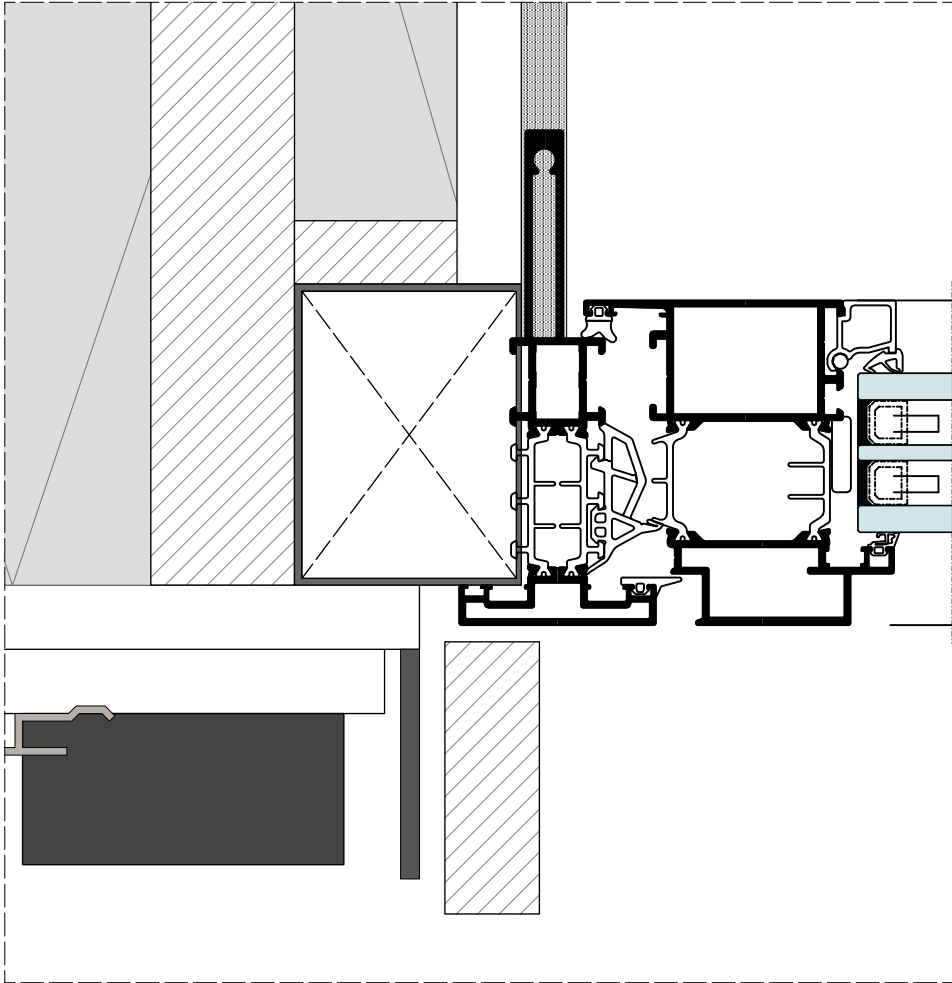


4.1H

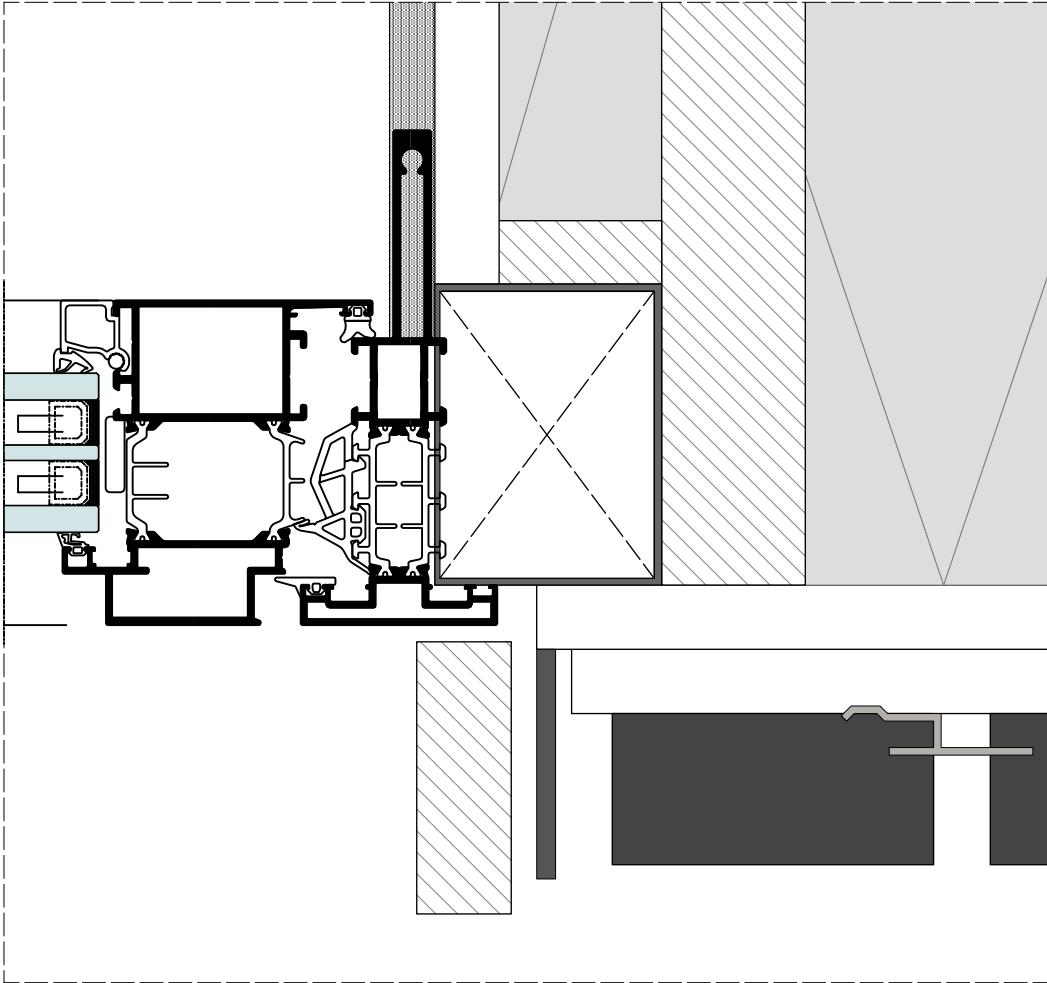

4.1V

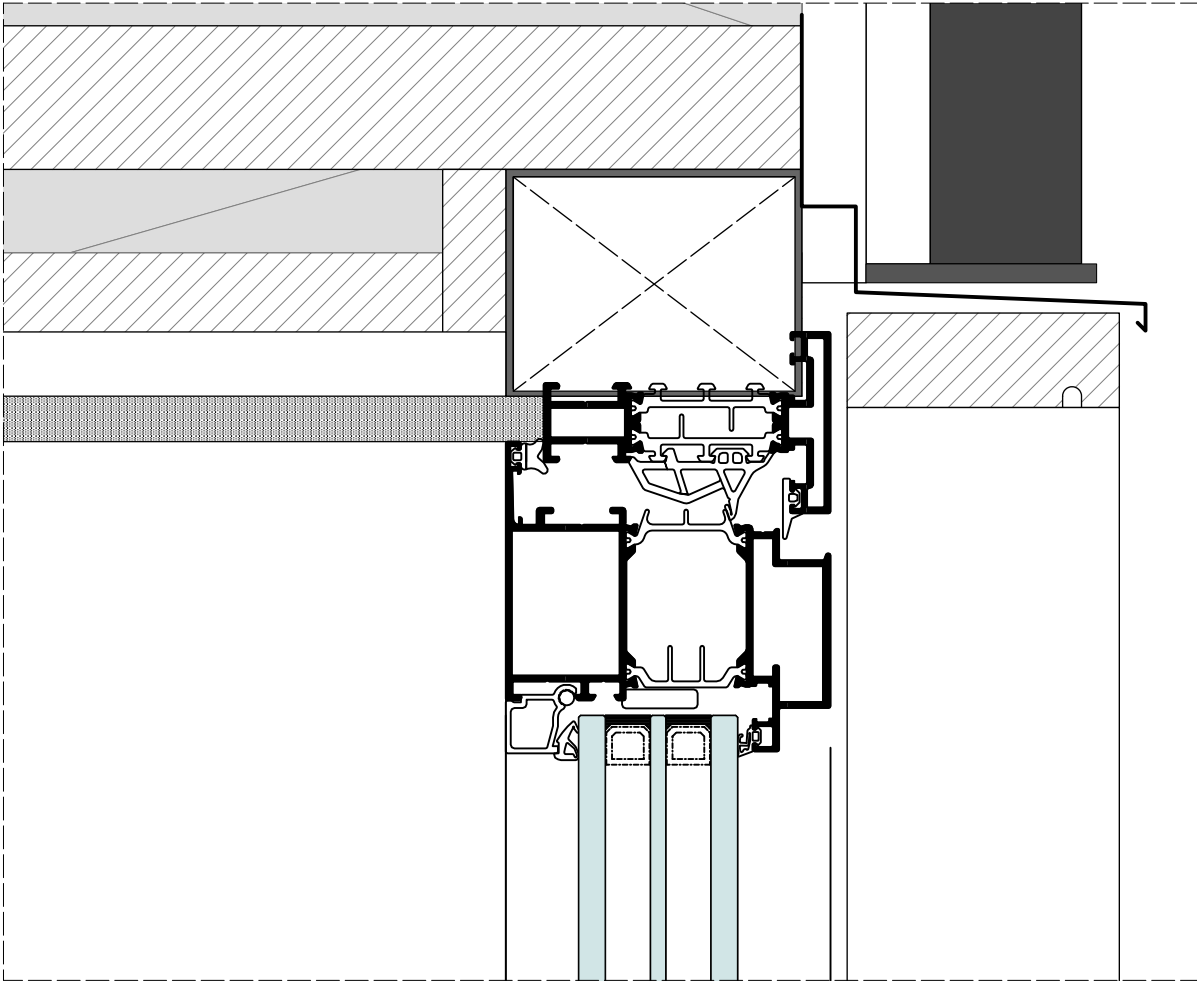

4.2V

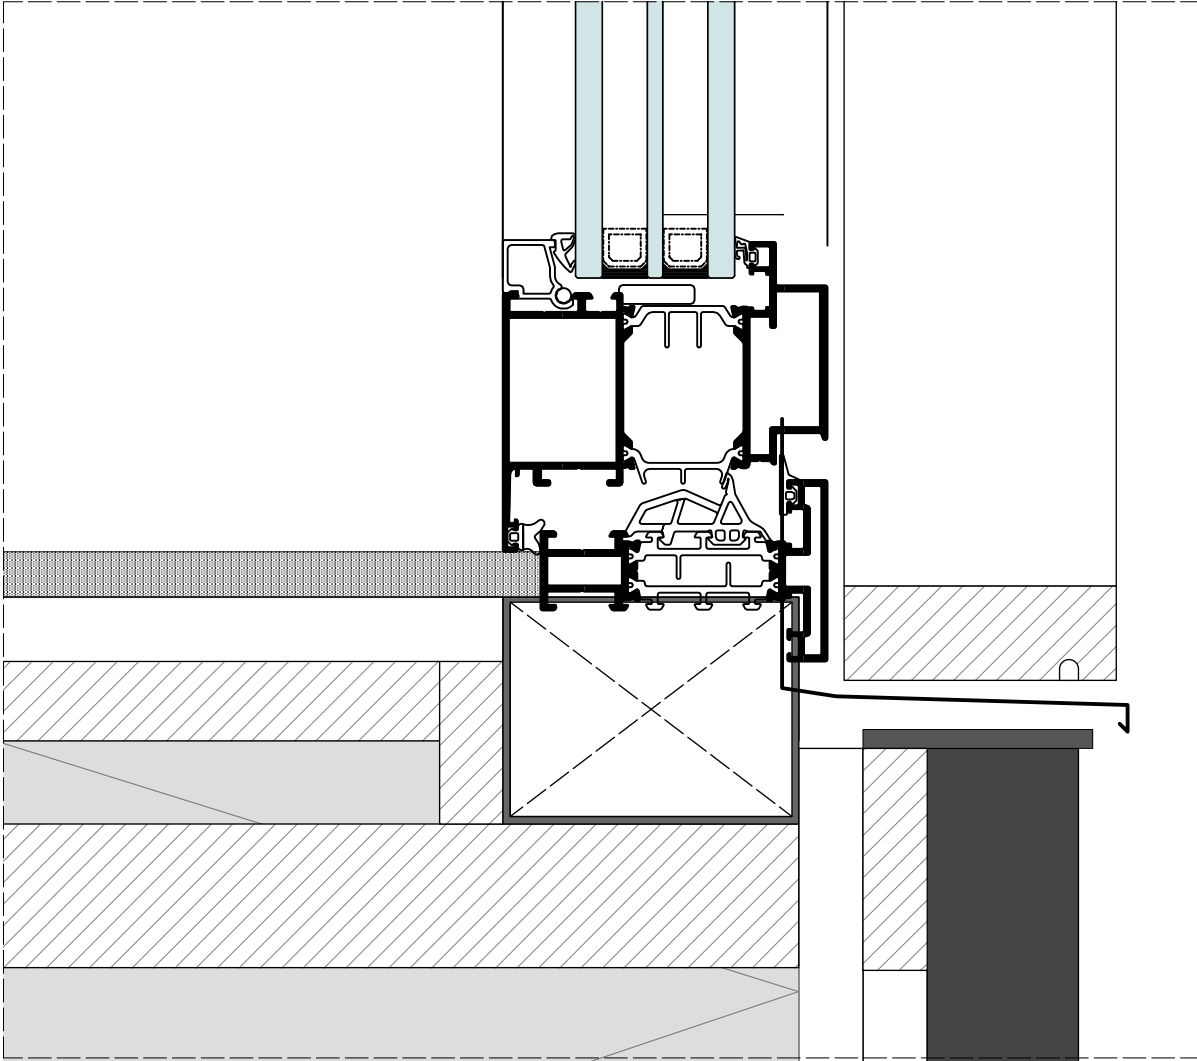

P—+

Project reference:
20.011
Location:
Kloetinge

CONFIDENTIALITY NOTE:
Information contained in this document is confidential and is the intellectual property of Puur Plus Ontwerpers and may not be reproduced or transmitted to third parties without prior written permission.

SPECIAL NOTE:
Do not scale the drawings!
All the dimensions to be field verified: Coordinate with the Architect and Millworker or standard Millwork drawings. Report all discrepancies to the architect or project manager before proceeding with construction.

P--- +
Puur Plus Ontwerpers
Hoogte Kadijk 71
1018 BE Amsterdam
The Netherlands
T: +31 20 2209070
E: info@puurplus.nl

Date: 05 10 2022
Scale: 1:2
Drawing size: A2


Modification (Date):	Info.:
1 -	-
2 -	-
3 -	-
4 -	-
5 -	-
6 -	-
7 -	-
8 -	-

Phase: **Bouwaanvraag**


Plan title: Ramen en deuren -
 detalen 3

Plan no.: **033**


5.1H

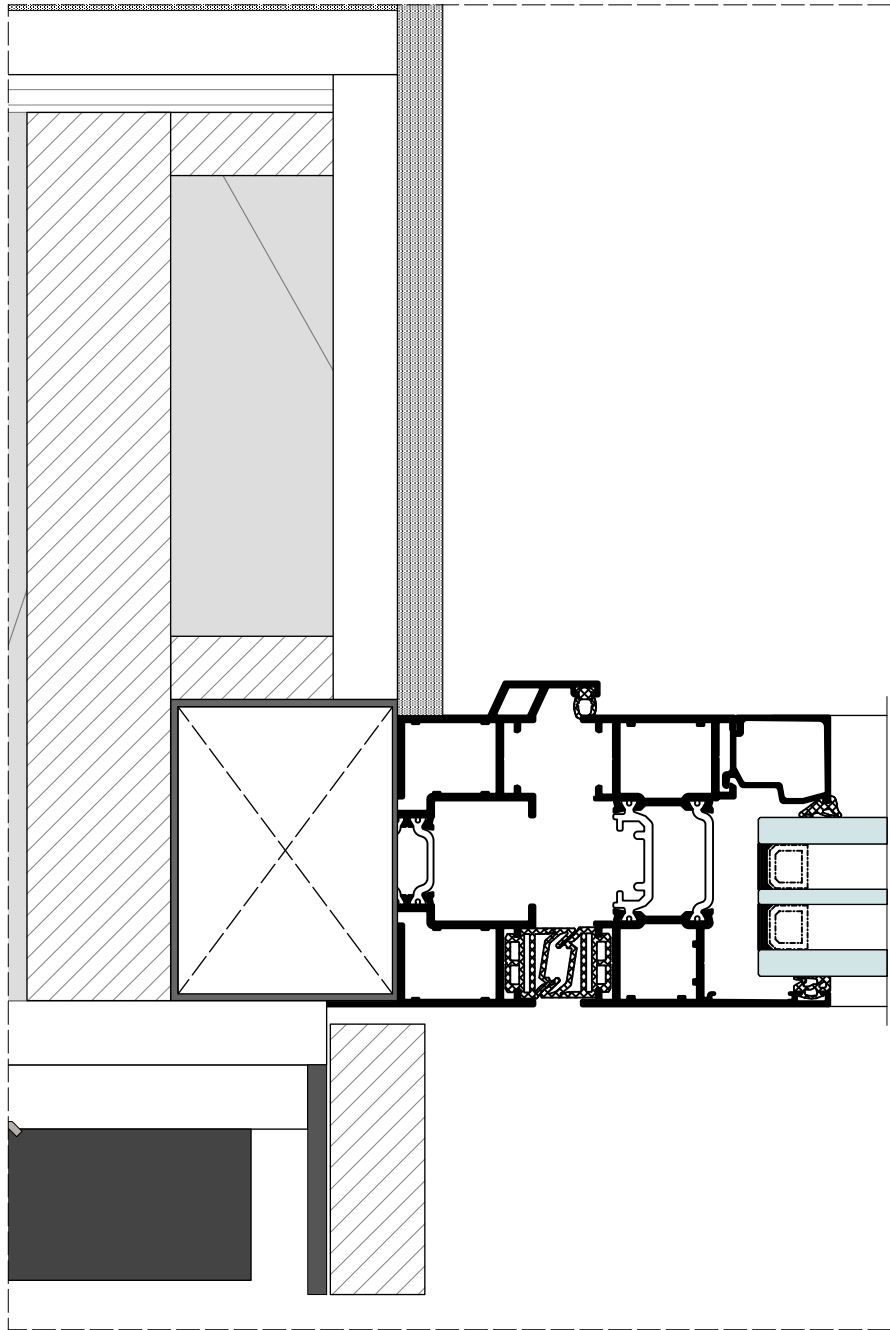


5.2H

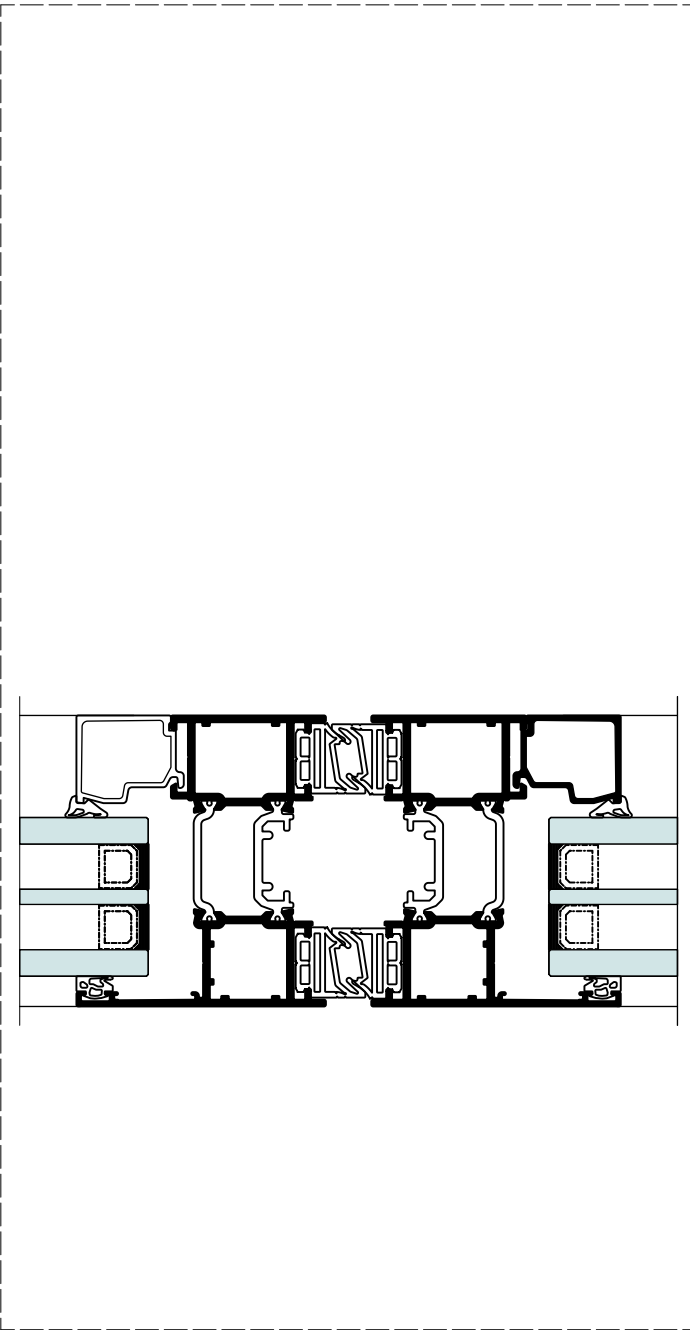


5.1V

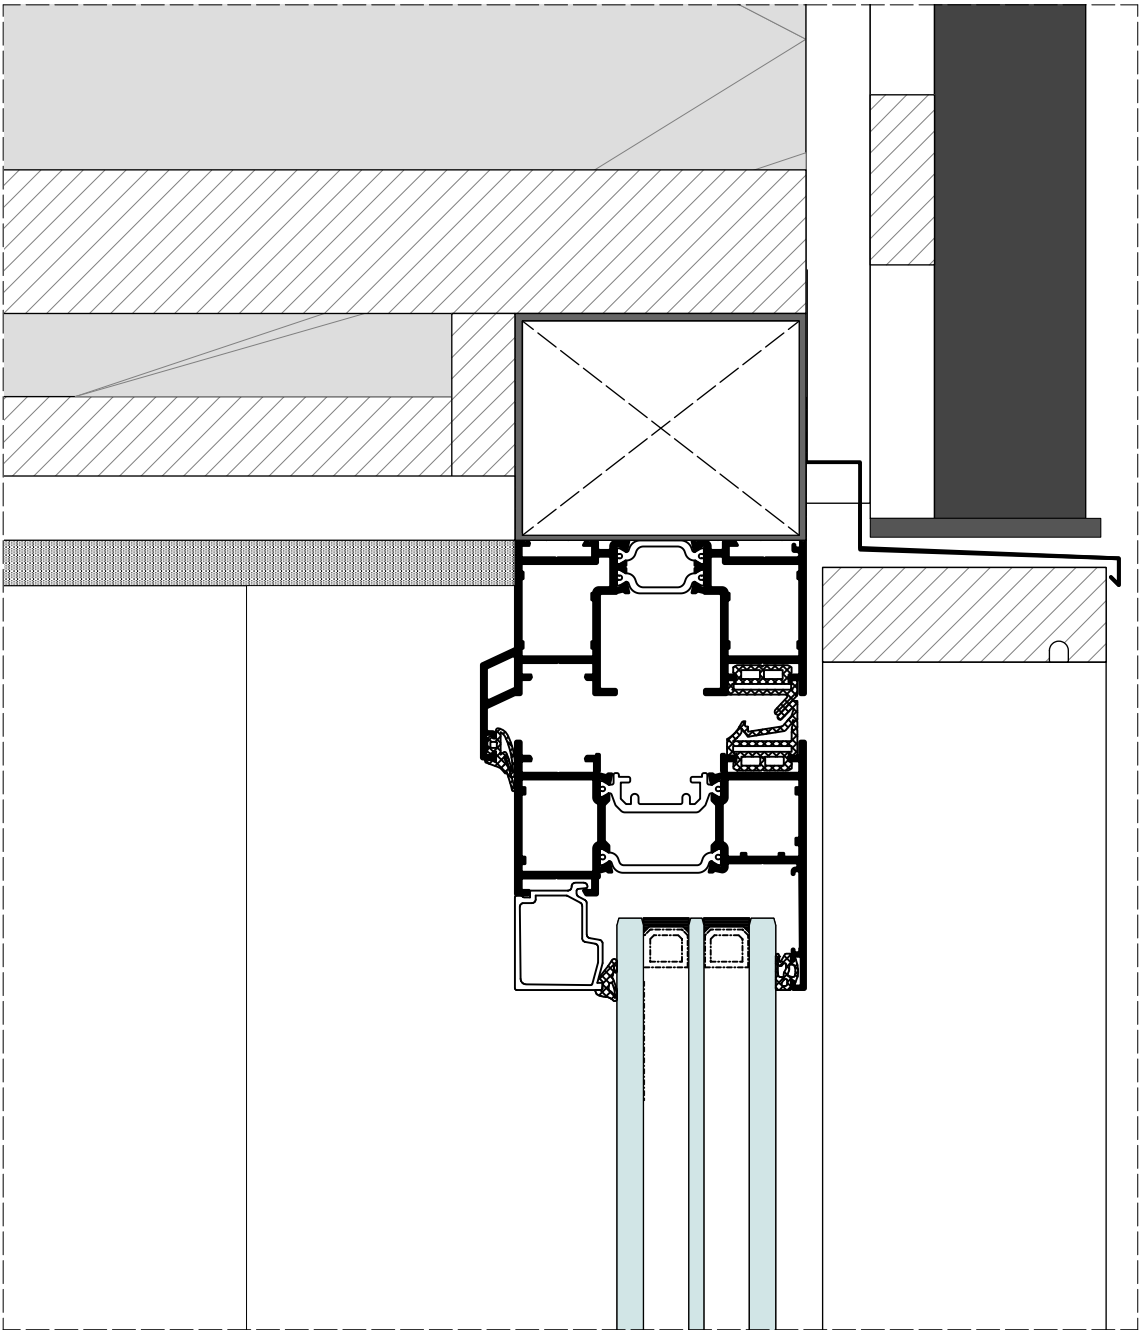


5.3H

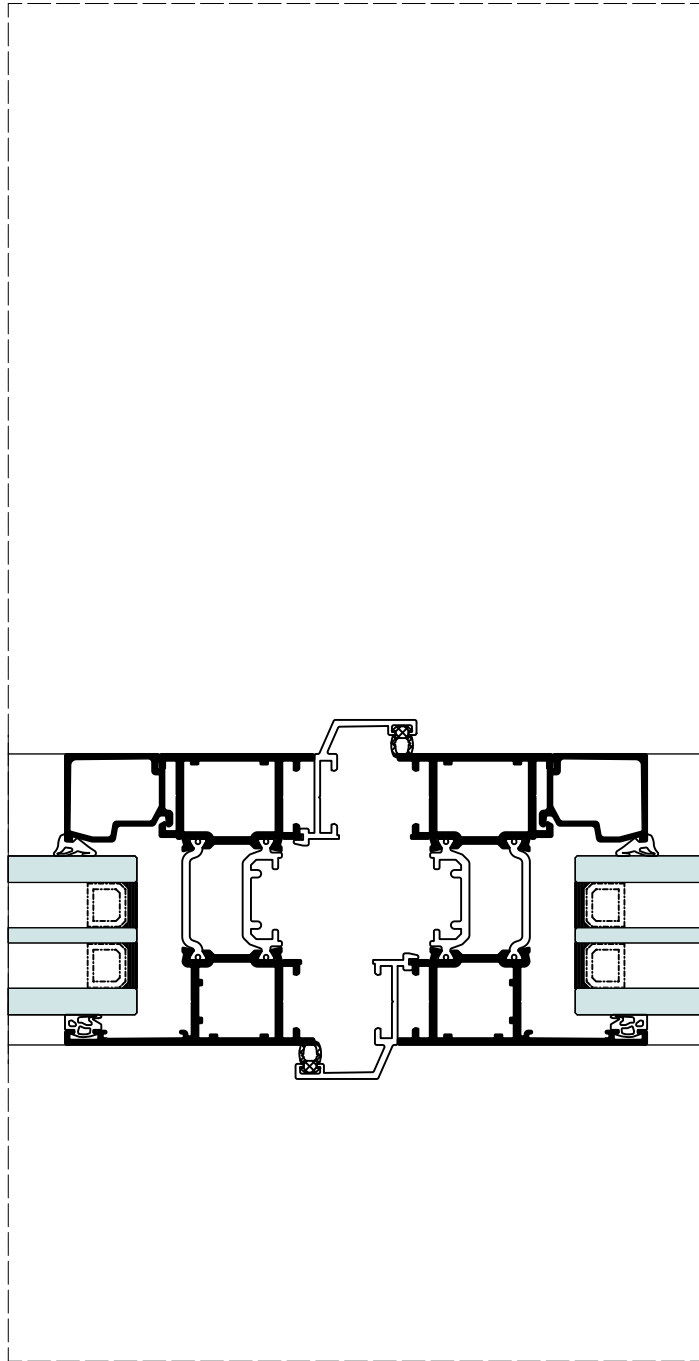

5.4H

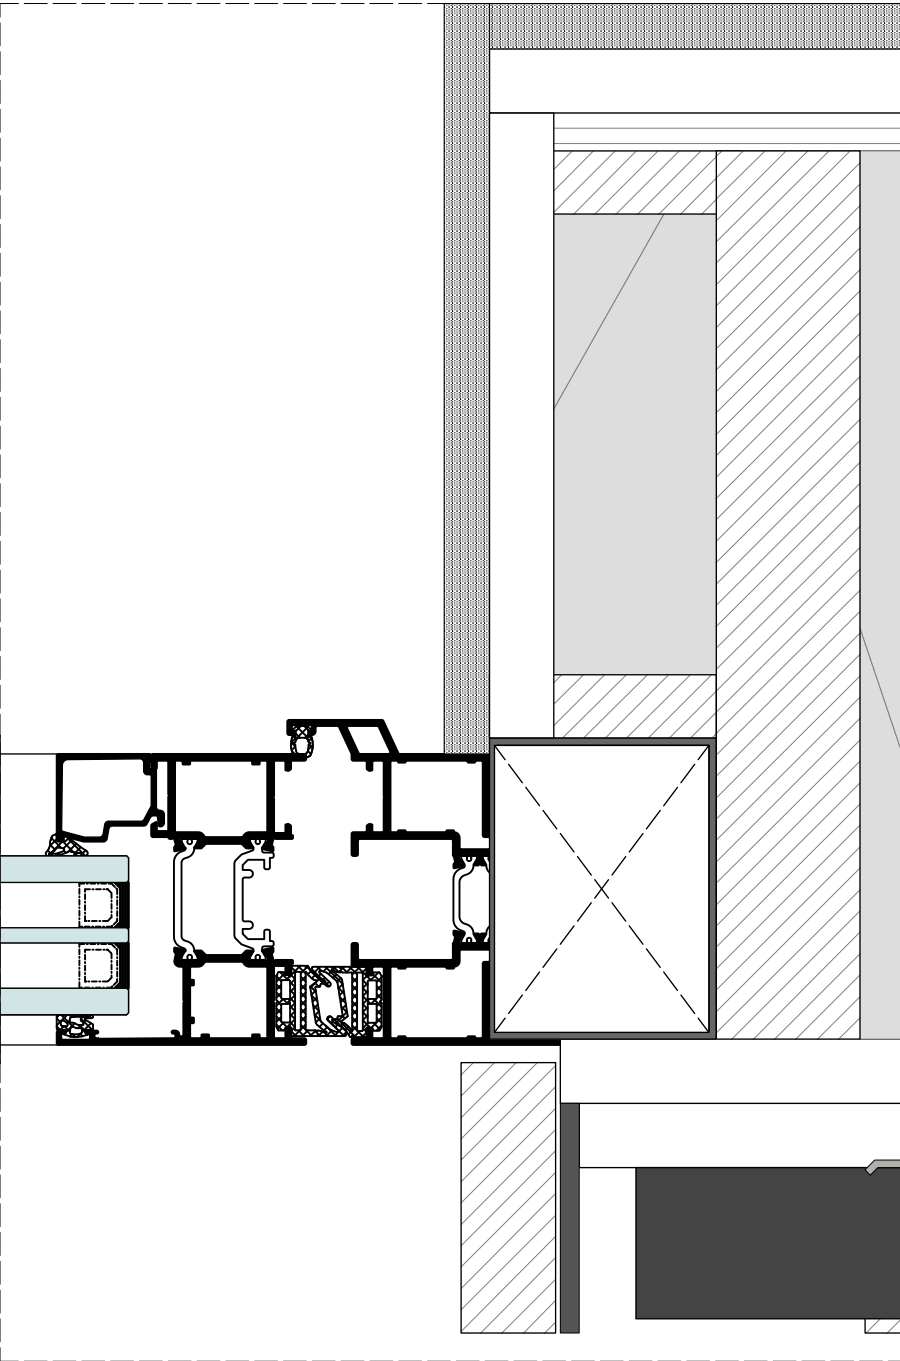

5.2V

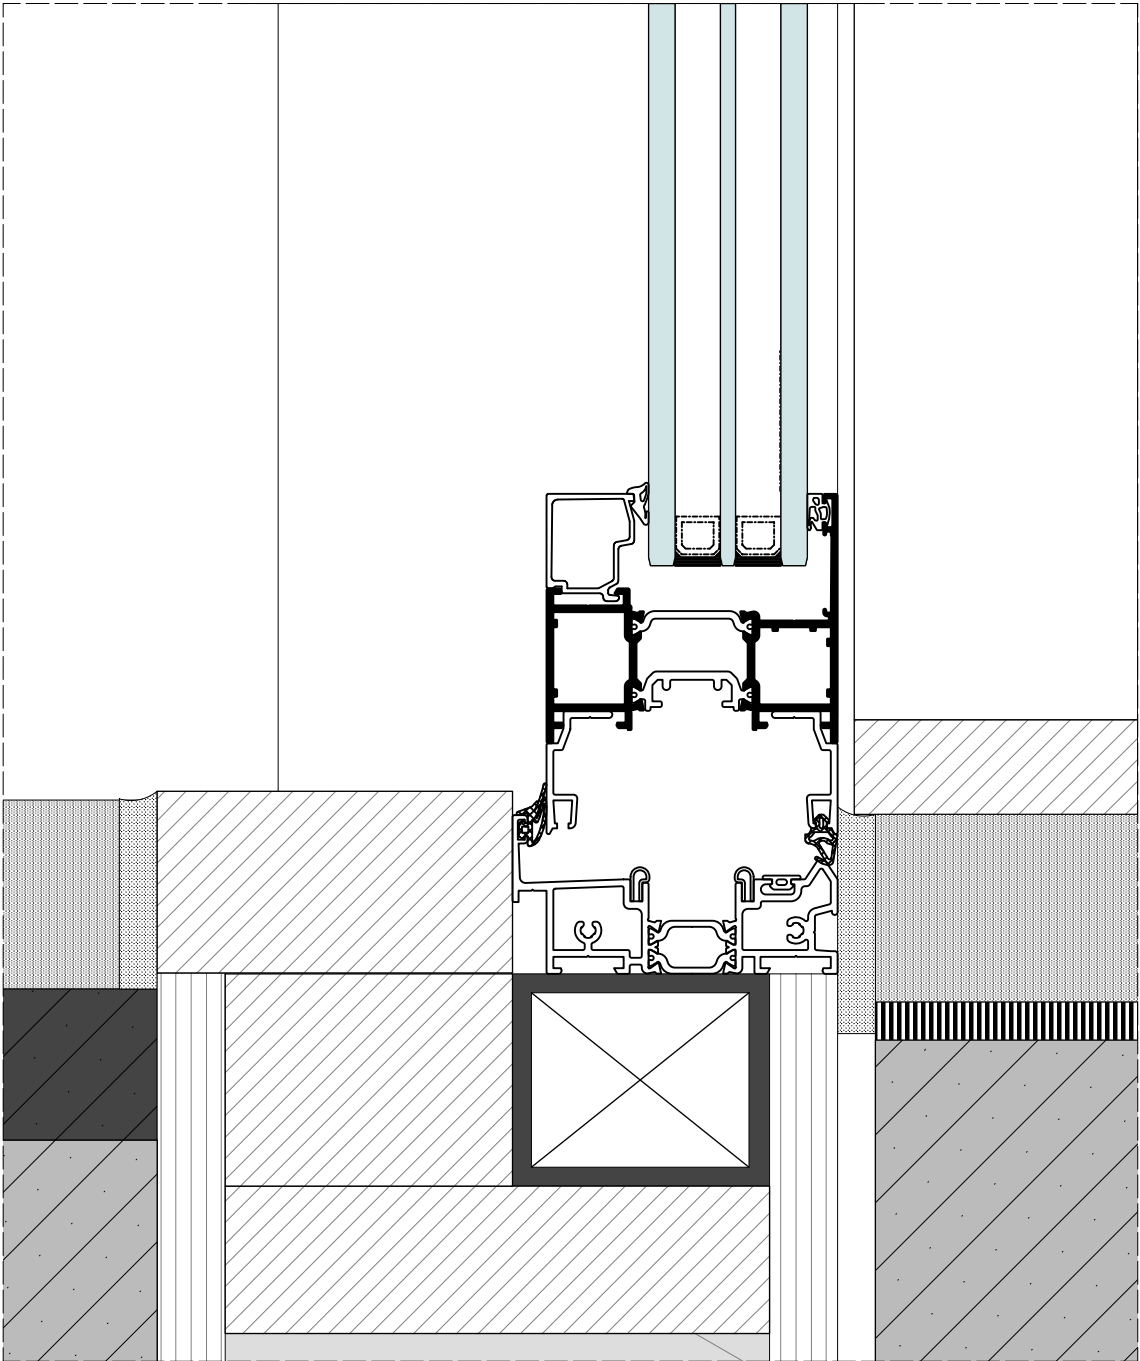

P—+

Project reference:

20.011

Location:

Kloetinge

CONFIDENTIALITY NOTE:
Information contained in this document is confidential and is the intellectual property of Puur Plus Ontwerpers and may not be reproduced or transmitted to third parties without prior written permission.

SPECIAL NOTE:
Do not scale the drawings!
All the dimensions to be field verified: Coordinate with the Architect and Millworker or standard Millwork drawings. Report all discrepancies to the architect or project manager before proceeding with construction.

P--- +
Puur Plus Ontwerpers
Hoogte Kadijk 71
1018 BE Amsterdam
The Netherlands
T: +31 20 2209070
E: info@puurplus.nl

Date: 05 10 2022

Scale: 1:2

Drawing size: A2

Modification (Date): Info.:

1 - -

2 - -

3 - -

4 - -

5 - -

6 - -

7 - -

8 - -

Phase: **Bouwaanvraag**

Plan title: Ramen en deuren -
details 4

Plan no.: 034



HOUTEN ELEKTRISCHE ENTREEPOORT - schaal 1:50

P—+

Project reference:

20.011

Location:

Kloetinge

CONFIDENTIALITY NOTE:

Information contained in this document is confidential and is the intellectual property of Puur Plus Ontwerpers and may not be reproduced or transmitted to third parties without prior written permission.

SPECIAL NOTE:

Do not scale the drawings!

All the dimensions to be field verified: Coordinate with the Architect and Millworker or standard Millwork drawings. Report all discrepancies to the architect or project manager before proceeding with construction.

P--- +

Puur Plus Ontwerpers

Hoogte Kadijk 71
1018 BE Amsterdam
The Netherlands
T: +31 20 2209070
E: info @puurplus.nl

Date: 05 10 2022

Scale: 1:50

Drawing size: A3

Modification (Date): Info.:

1 27 01 23 REV 1

2 - -

3 - -

4 - -

5 - -

6 - -


7 - -

8 - -

Phase: **Bouwaanvraag**

Plan title.: Elektrische entreepoort

Plan no.: **035**

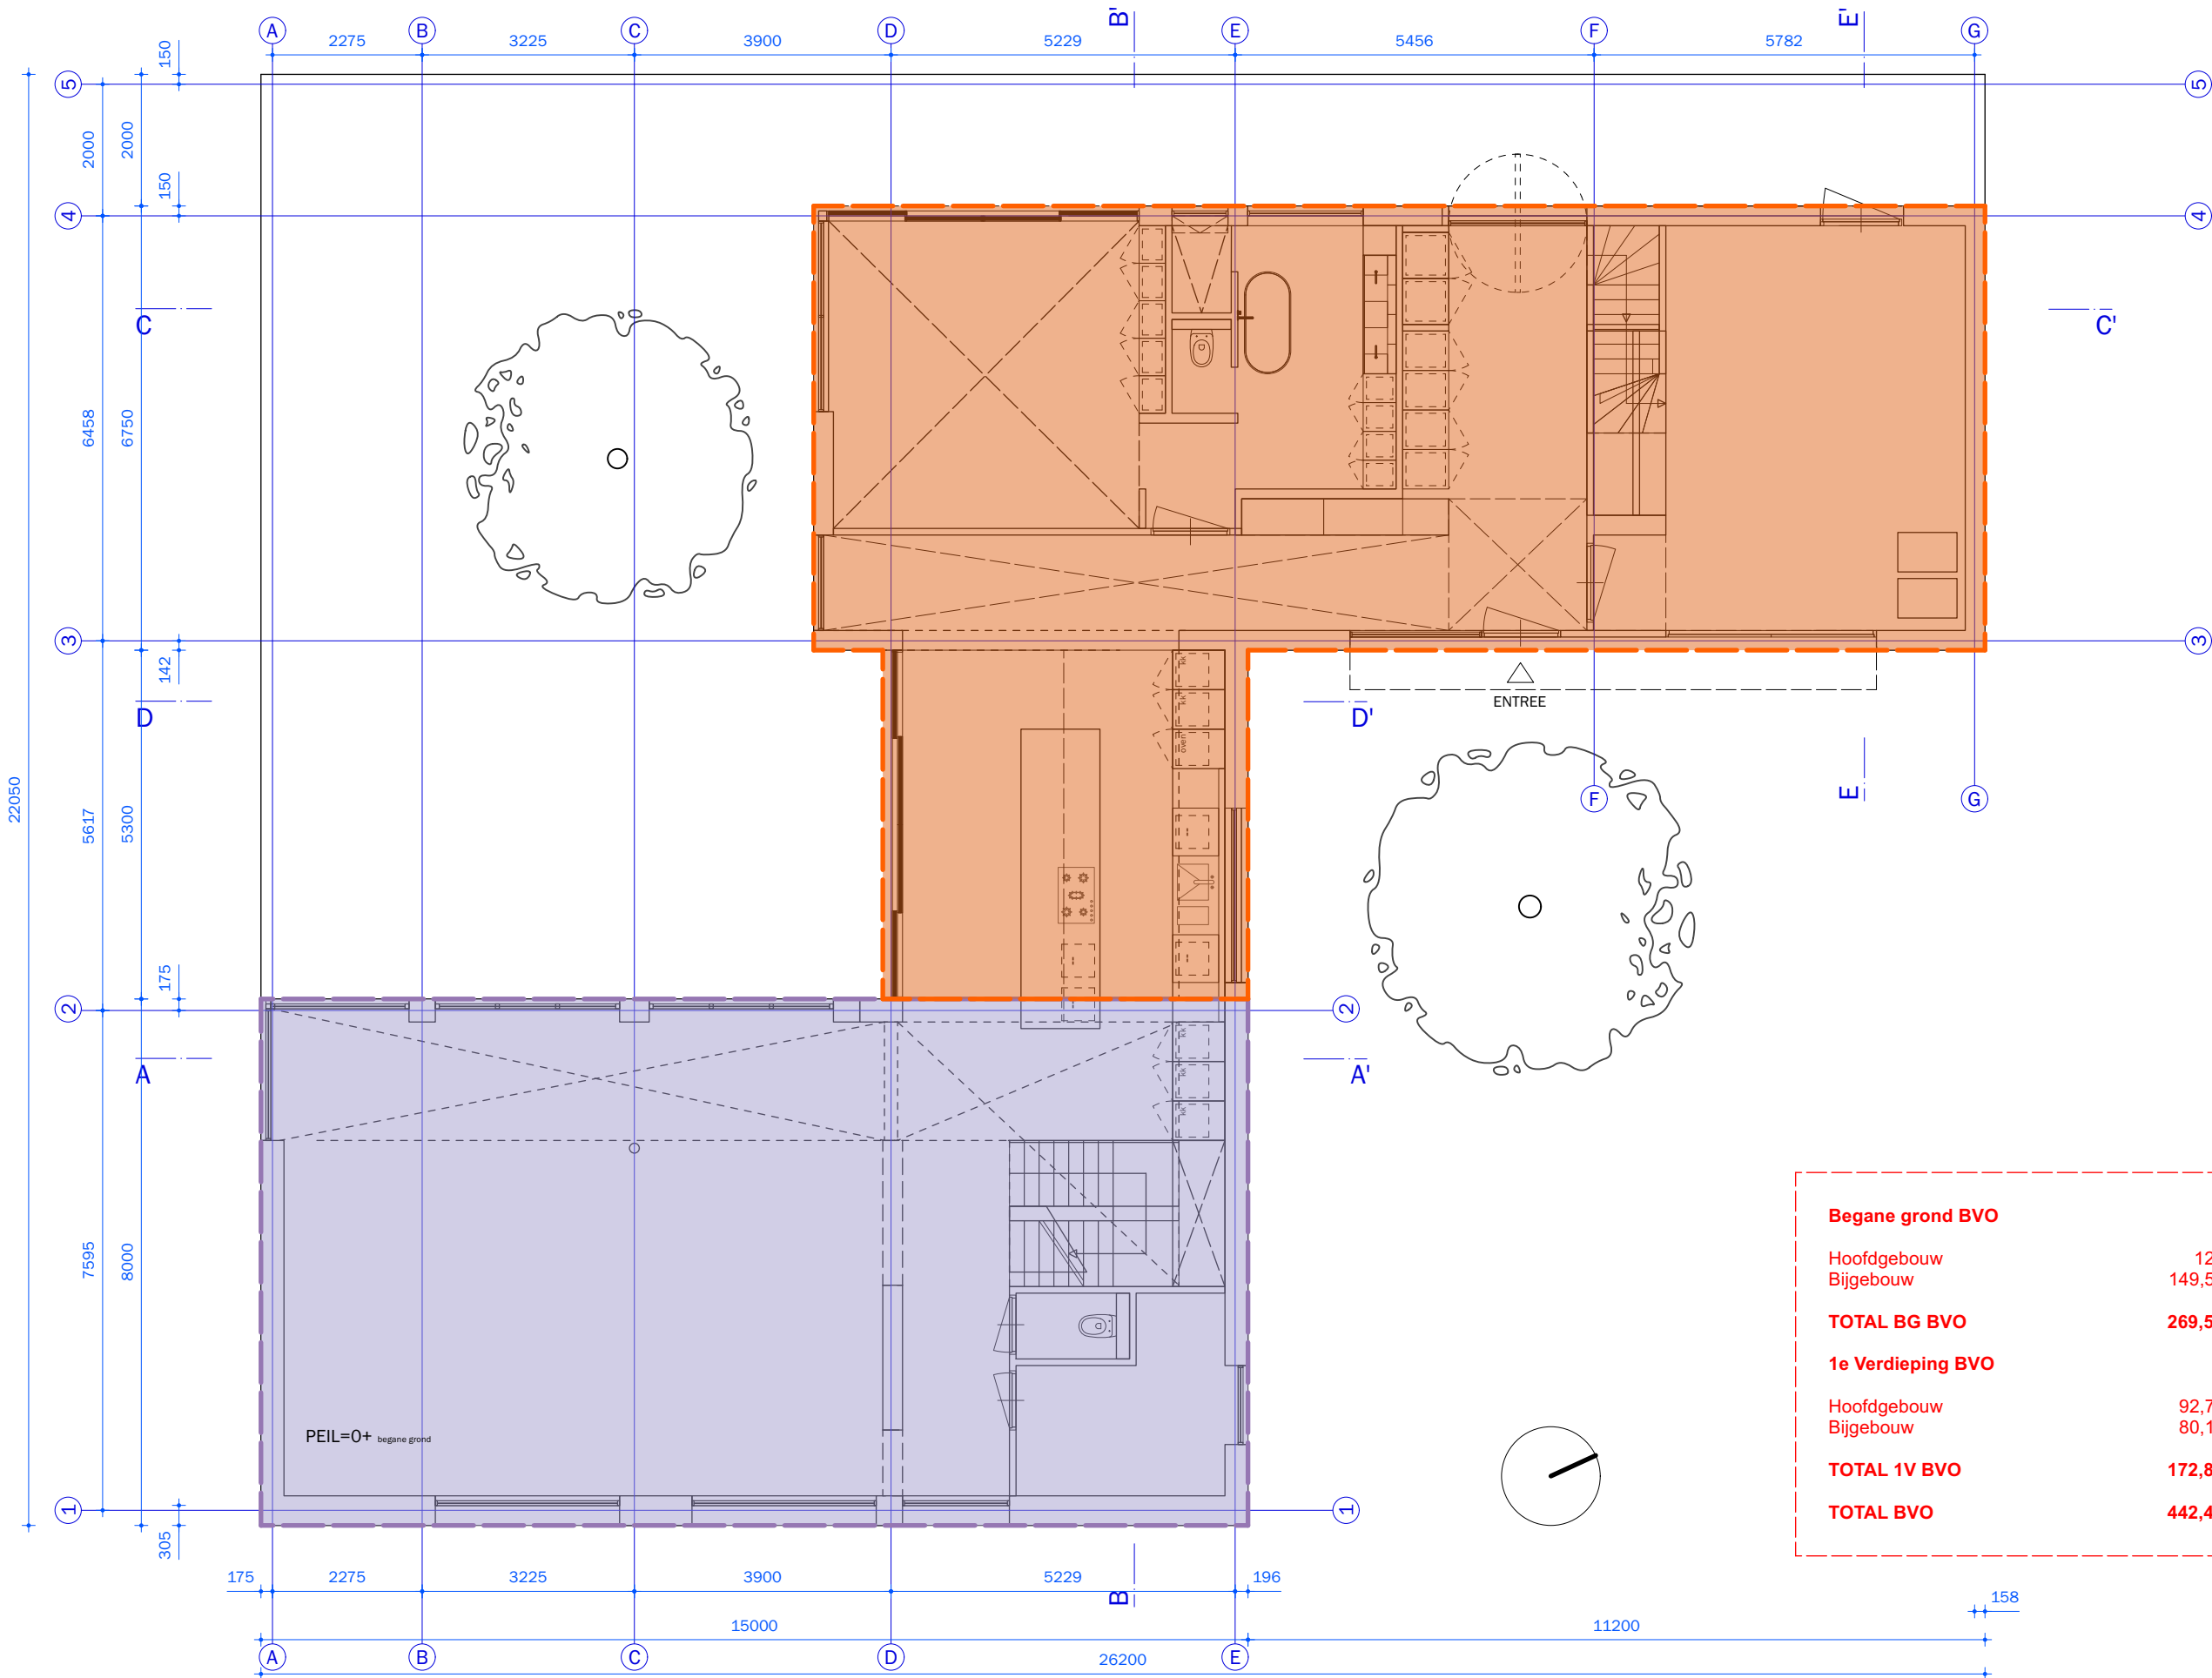

Begane grond BVO	
Hoofdgebouw	120 m2
Bijgebouw	149,57 m2
TOTAL BG BVO	269,56 m2
1e Verdieping BVO	
Hoofdgebouw	92,71 m2
Bijgebouw	80,14 m2
TOTAL 1V BVO	172,85 m2
TOTAL BVO	442,41 m2

P—+

Project reference:
20.011
Location:
Kloetinge

CONFIDENTIALITY NOTE:
Information contained in this document is confidential and is the intellectual property of Puur Plus Ontwerpers and may not be reproduced or transmitted to third parties without prior written permission.

SPECIAL NOTE:
Do not scale the drawings!
All the dimensions to be field verified: Coordinate with the Architect and Millworker or standard Millwork drawings. Report all discrepancies to the architect or project manager before proceeding with construction.

P--- +
Puur Plus Ontwerpers
Hoogte Kadijk 71
1018 BE Amsterdam
The Netherlands
T: +31 20 2209070
E: info@puurplus.nl


Date: 29 03 2023
Scale: 1:100
Drawing size: A3

Modification (Date):	Info.:
1 -	-
2 -	-
3 -	-
4 -	-
5 -	-
6 -	-
7 -	-
8 -	-

Phase: **Bouwaanvraag**

Plan title.: Surfaces BG - BVO

Plan no.: **036**

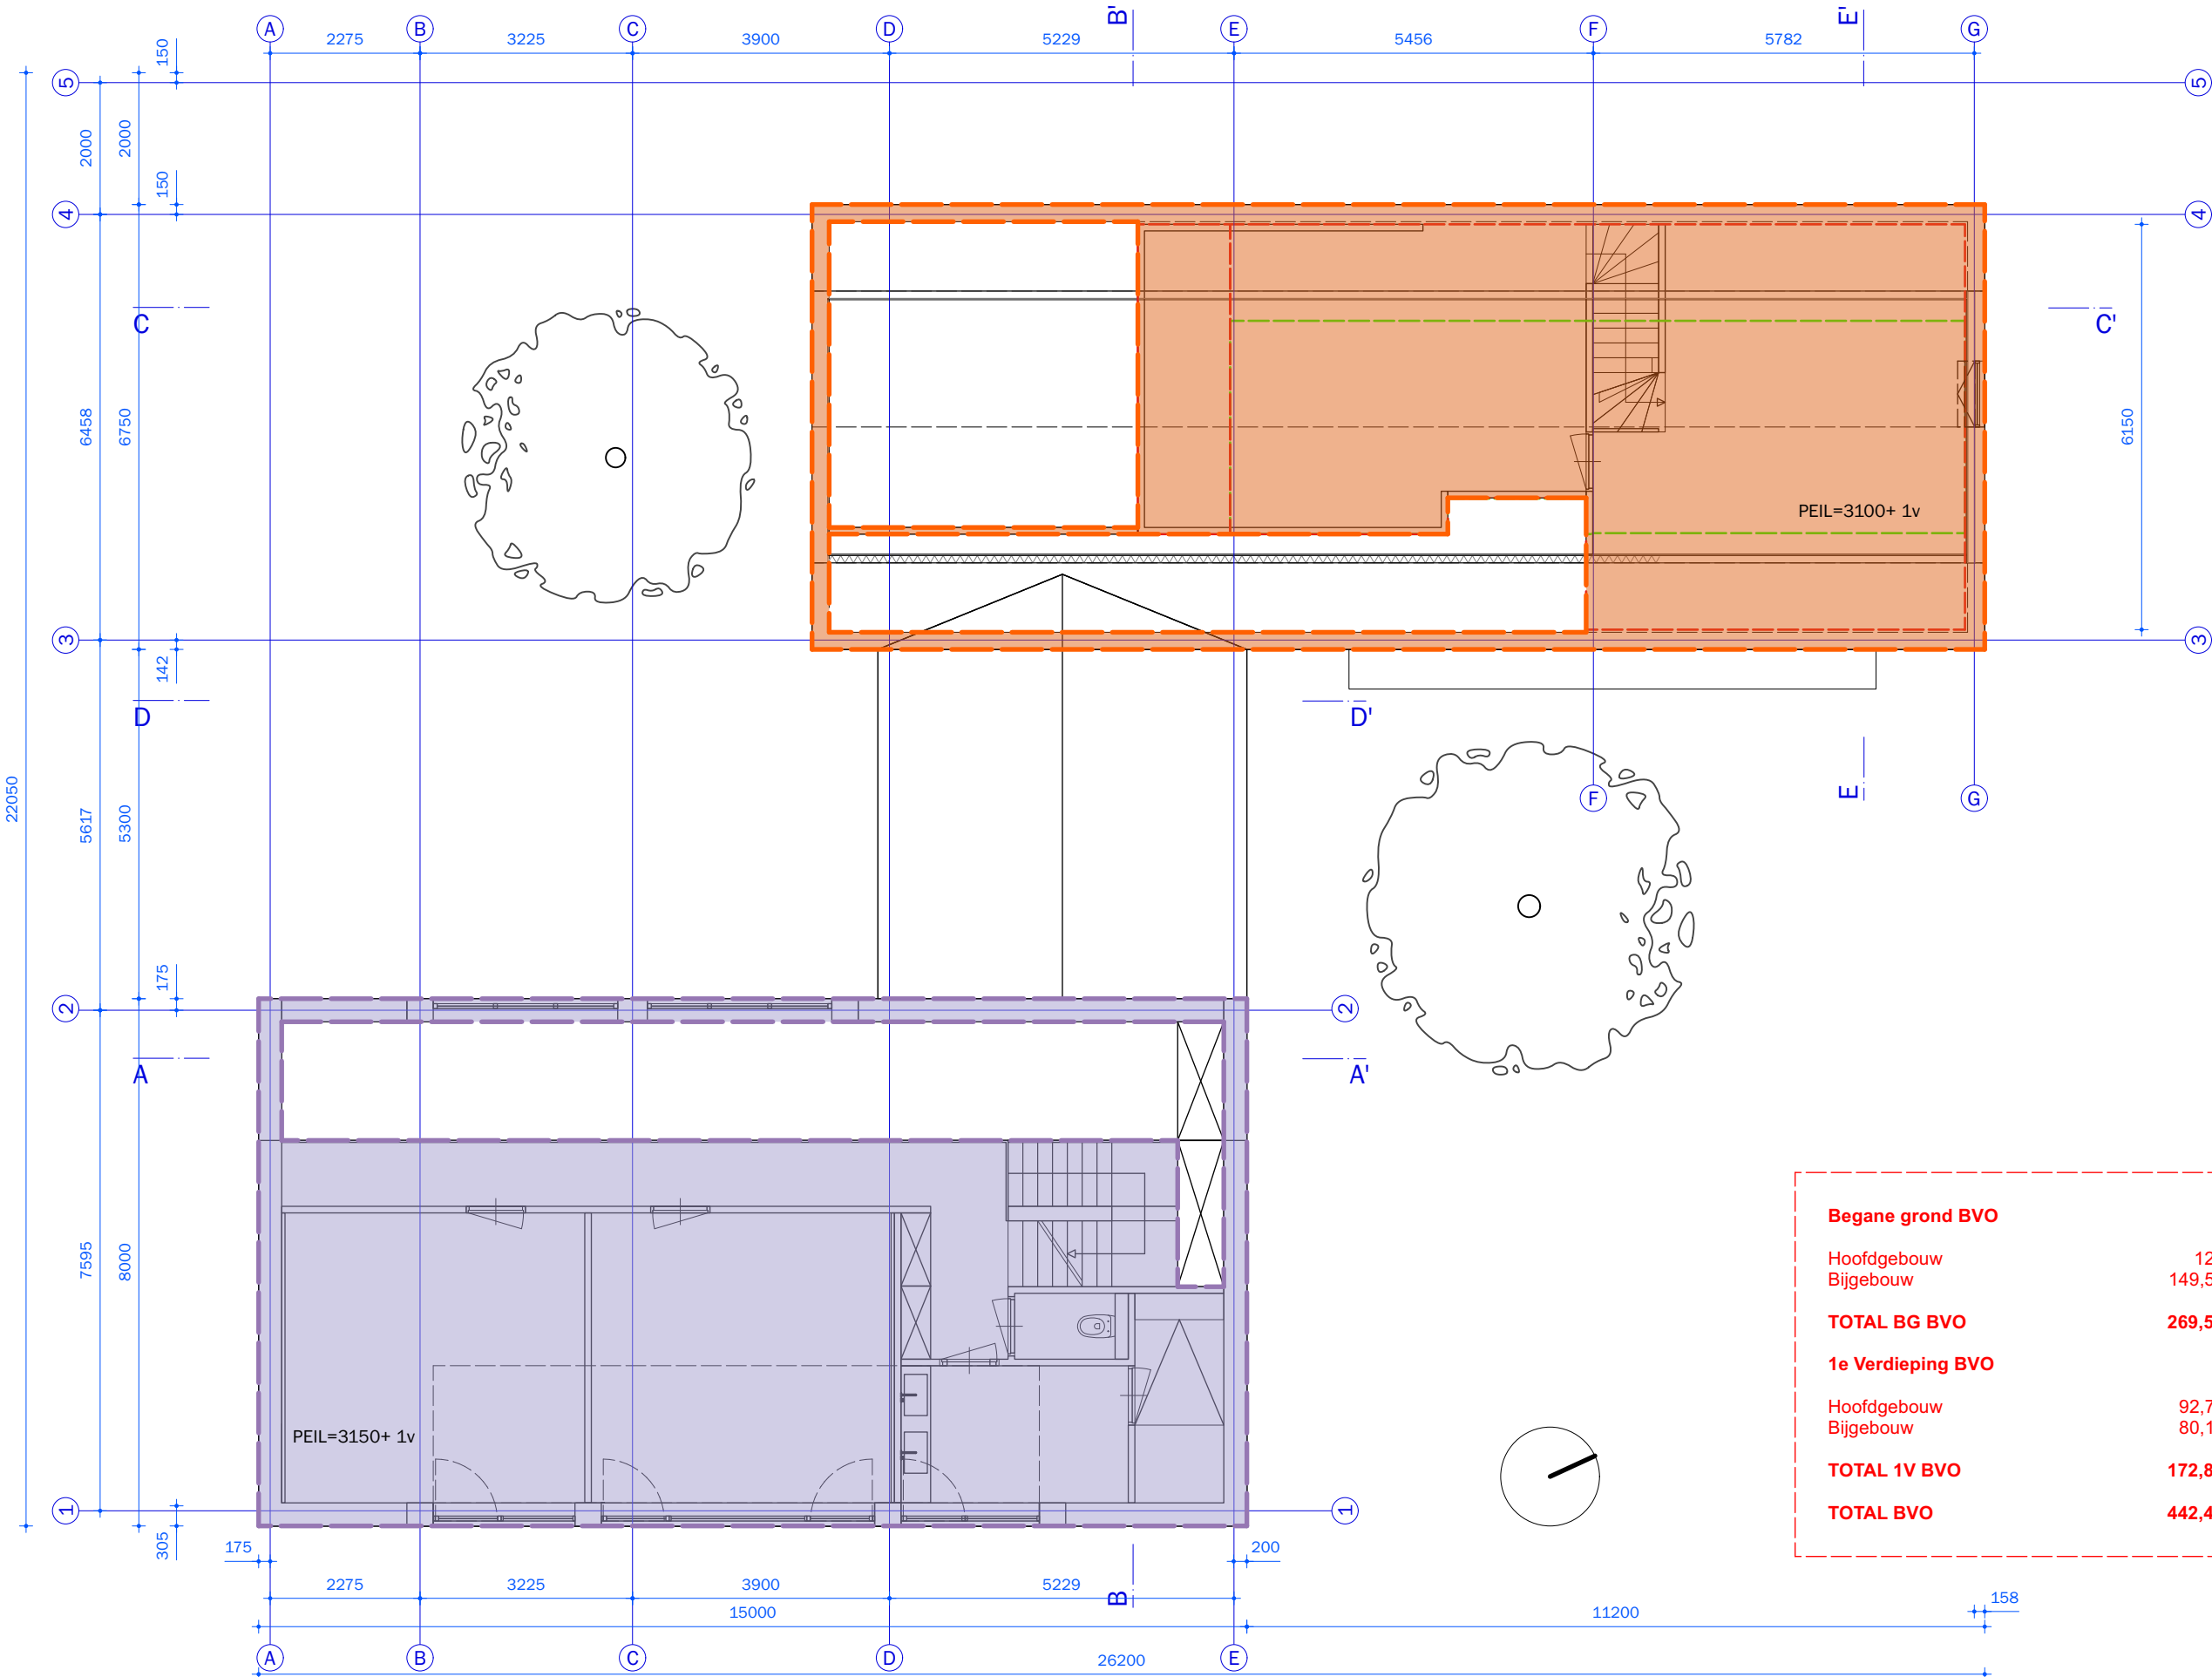

Begane grond BVO	
Hoofdgebouw	120 m2
Bijgebouw	149,57 m2
TOTAL BG BVO	269,56 m2
1e Verdieping BVO	
Hoofdgebouw	92,71 m2
Bijgebouw	80,14 m2
TOTAL 1V BVO	172,85 m2
TOTAL BVO	442,41 m2

P—+

Project reference:
20.011
Location:
Kloetinge

CONFIDENTIALITY NOTE:
Information contained in this document is confidential and is the intellectual property of Puur Plus Ontwerpers and may not be reproduced or transmitted to third parties without prior written permission.

SPECIAL NOTE:
Do not scale the drawings!
All the dimensions to be field verified: Coordinate with the Architect and Millworker or standard Millwork drawings. Report all discrepancies to the architect or project manager before proceeding with construction.

P--- +

Puur Plus Ontwerpers
Hoogte Kadijk 71
1018 BE Amsterdam
The Netherlands
T: +31 20 2209070
E: info@puurplus.nl


Date: 29 03 2023
Scale: 1:100
Drawing size: A3

Modification (Date):	Info.:
1 -	-
2 -	-
3 -	-
4 -	-
5 -	-
6 -	-
7 -	-
8 -	-

Phase: **Bouwaanvraag**

Plan title.: Surfaces 1V - BVO

Plan no.: **037**

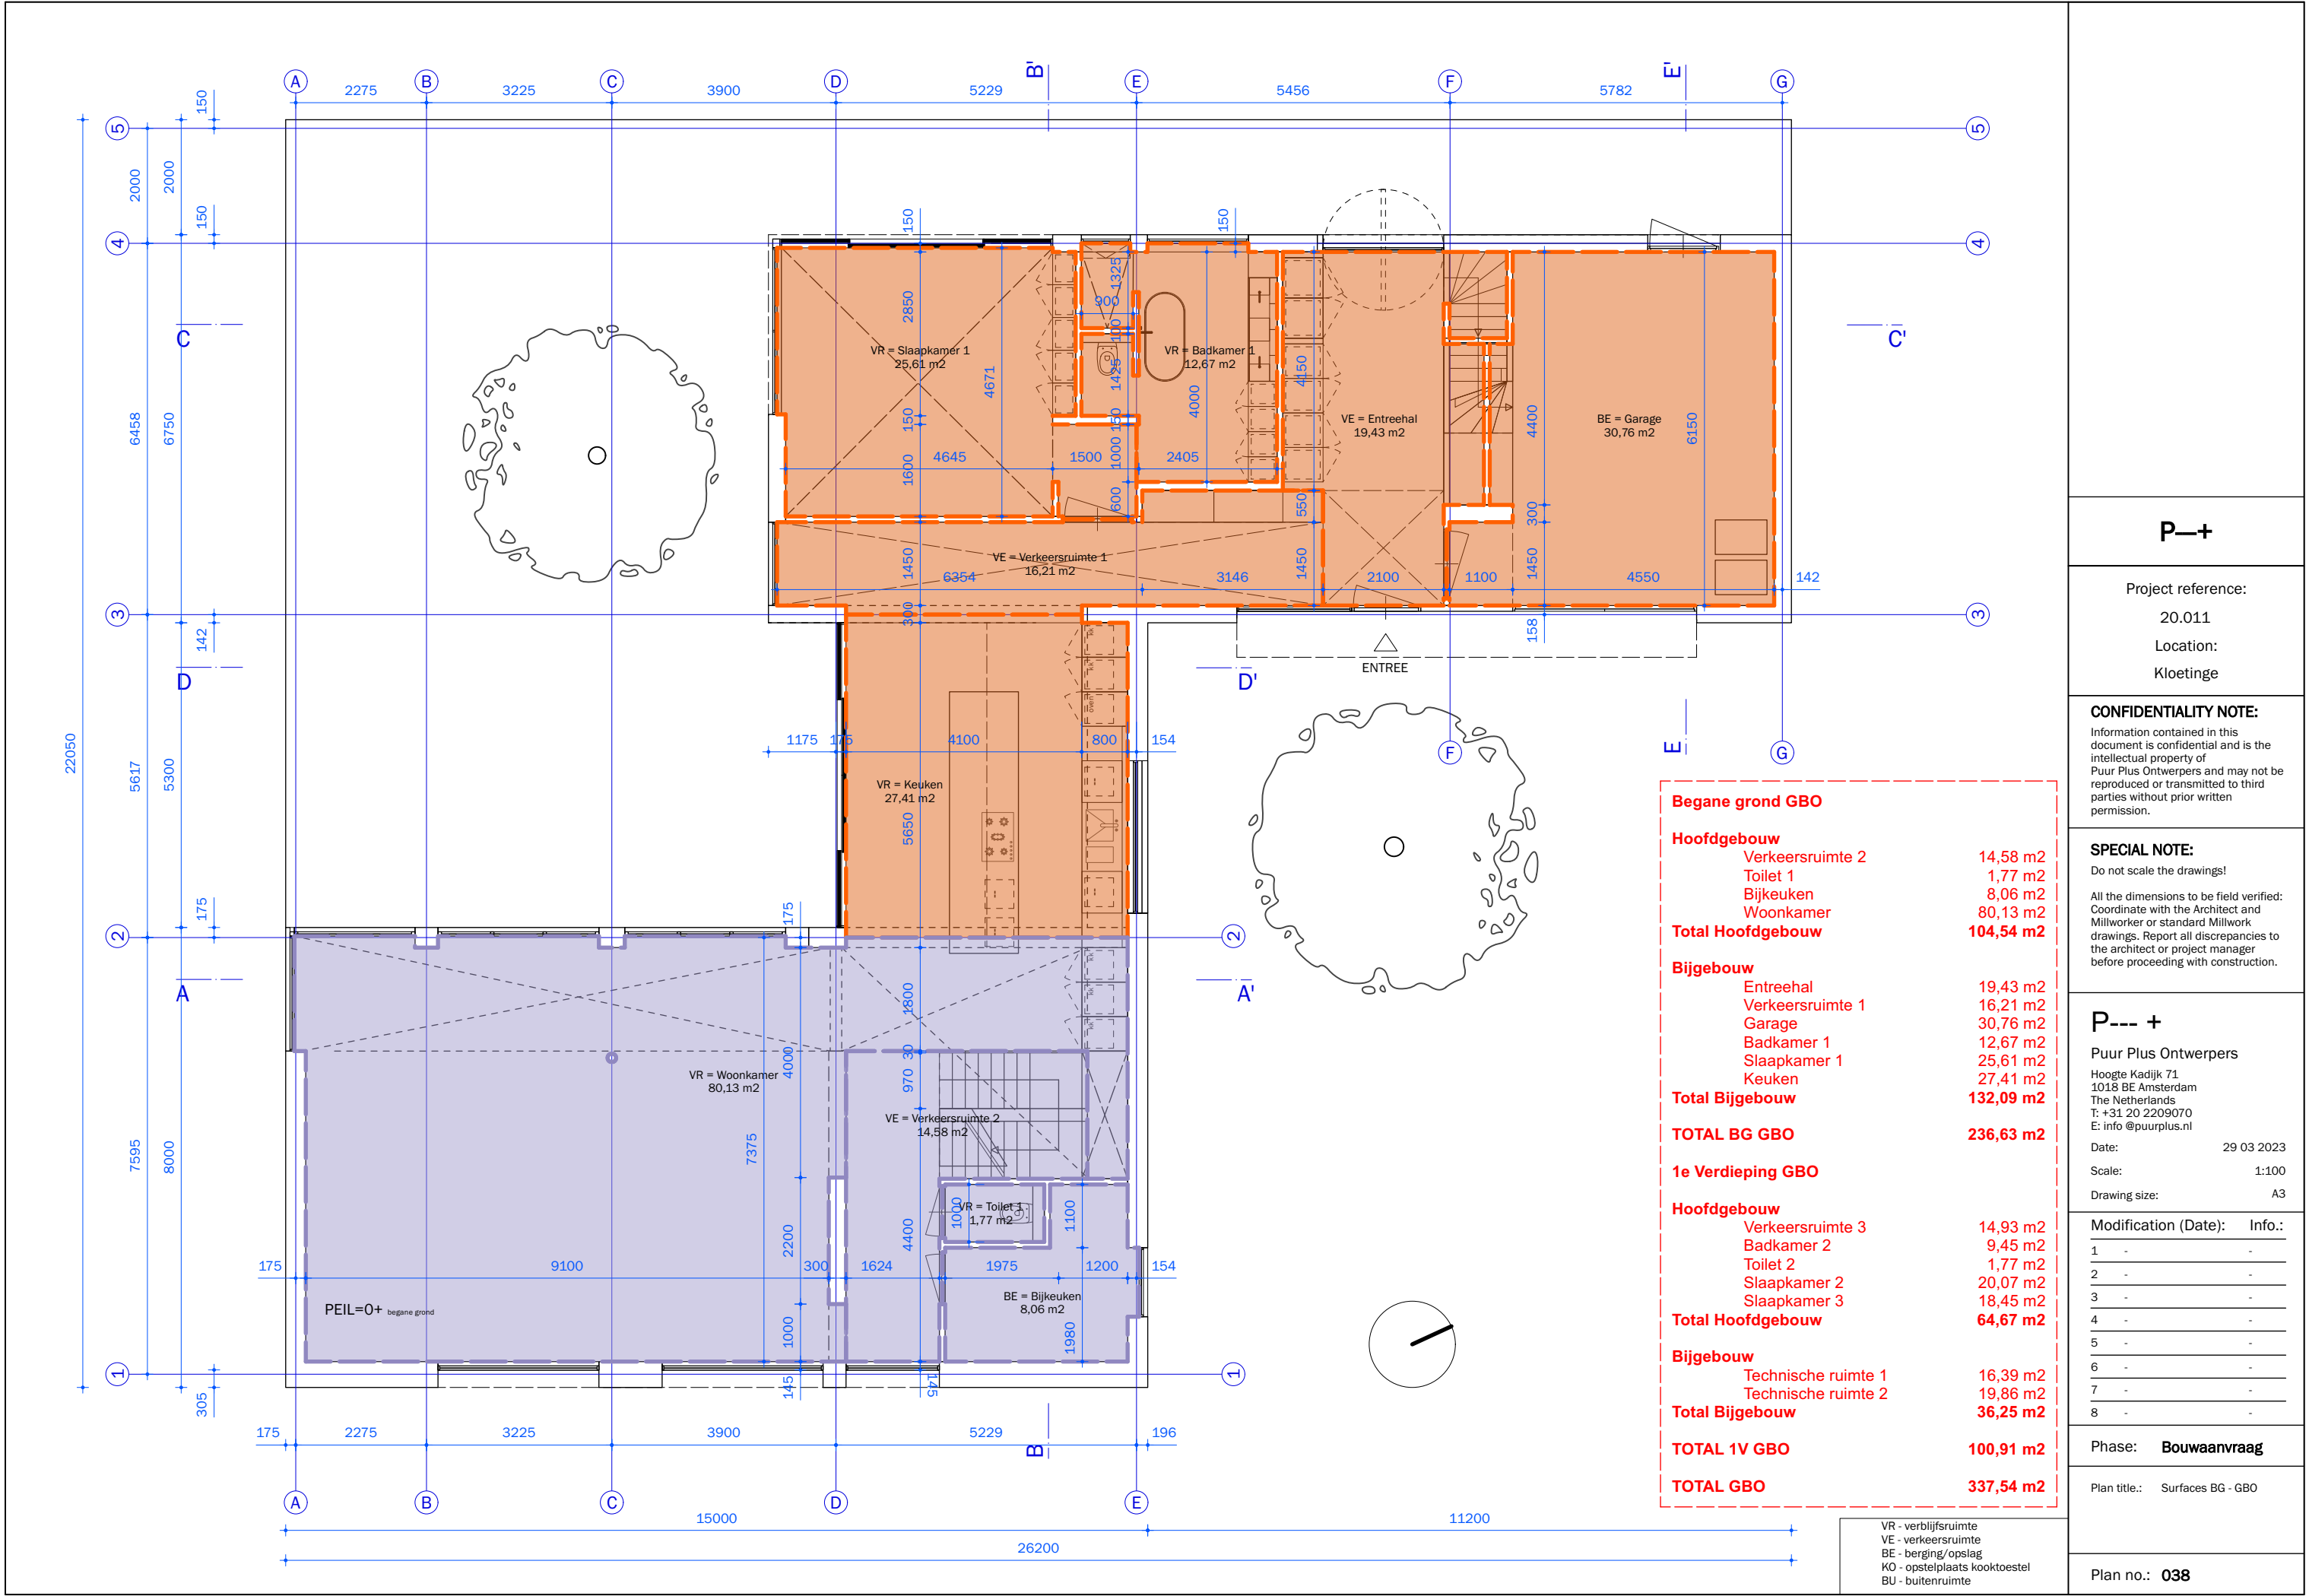

P—+

Project reference:

20.011

Location:

Kloetinge

CONFIDENTIALITY NOTE:

Information contained in this document is confidential and is the intellectual property of Puur Plus Ontwerpers and may not be reproduced or transmitted to third parties without prior written permission.

SPECIAL NOTE:

Do not scale the drawings!

All the dimensions to be field verified: Coordinate with the Architect and Millworker or standard Millwork drawings. Report all discrepancies to the architect or project manager before proceeding with construction.

P---+

Puur Plus Ontwerpers

Hoogte Kadijk 71
1018 BE Amsterdam
The Netherlands
T: +31 20 2209070
E: info@puurplus.nl

Date: 29 03 2023

Scale: 1:100

Drawing size: A3


Modification (Date): Info.:

1	-	-
2	-	-
3	-	-
4	-	-
5	-	-
6	-	-
7	-	-
8	-	-

Phase: **Bouwaanvraag**

Plan title: Surfaces BG - GBO

Plan no.: **038**

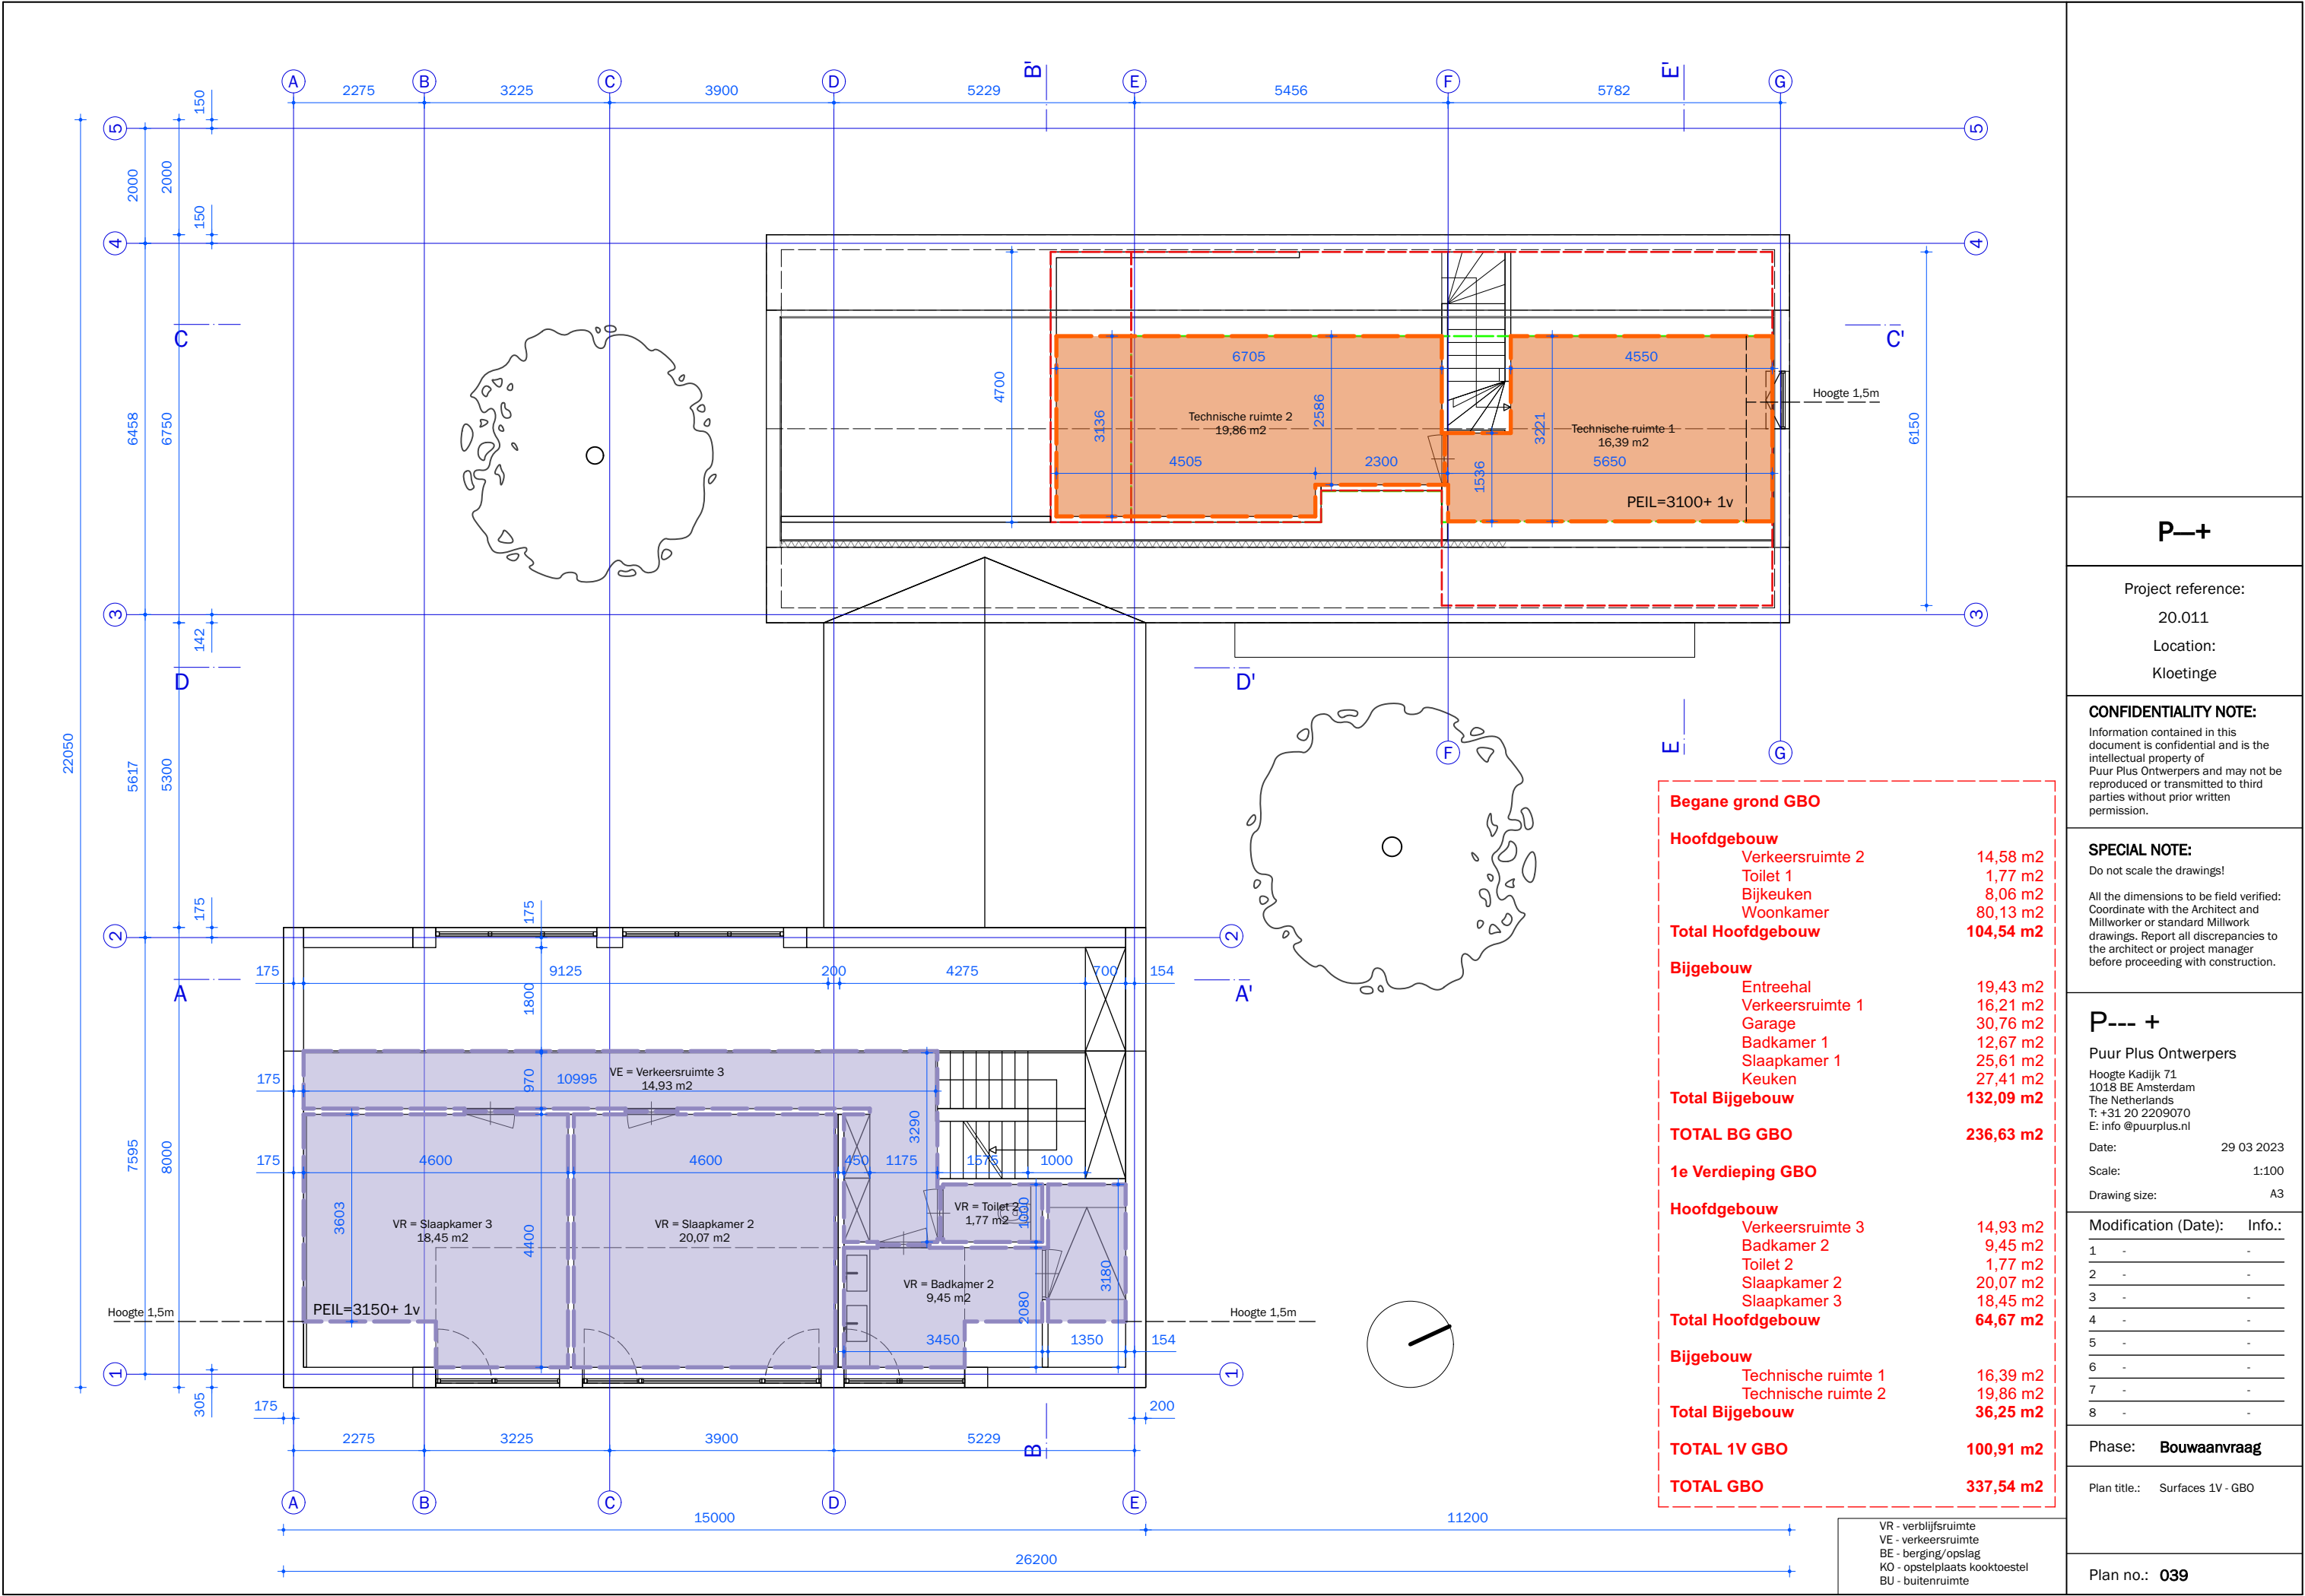

SCHETSONTWERP TUIN ZEELAND


Dhr. & mevr. Bos

01-03-2023



OMGEVING

Landschap

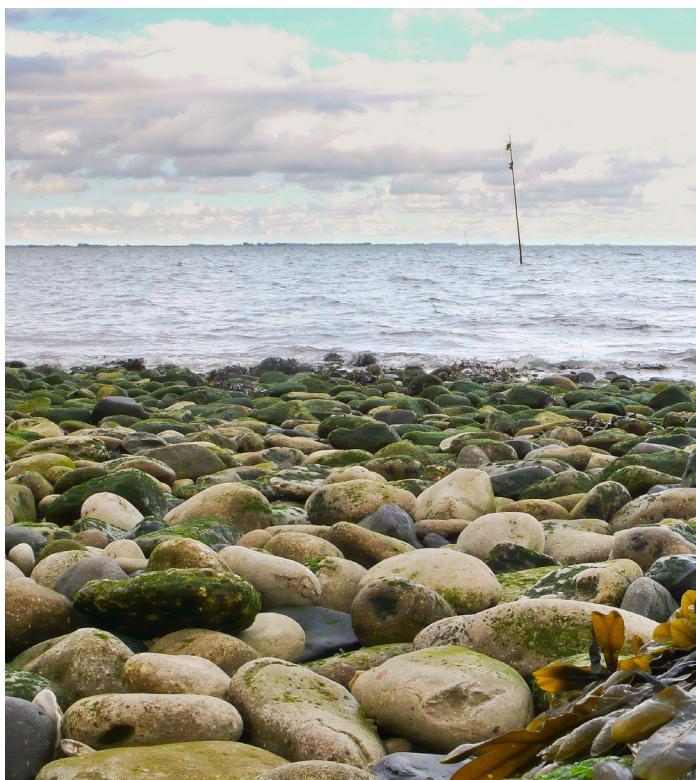

Nationaal Park Oosterschelde



Kloetinge dorp



Zeelandbrug




Nationaal Park Oosterschelde



Veerse meer

LOCATIE

Zeeland - Nederland

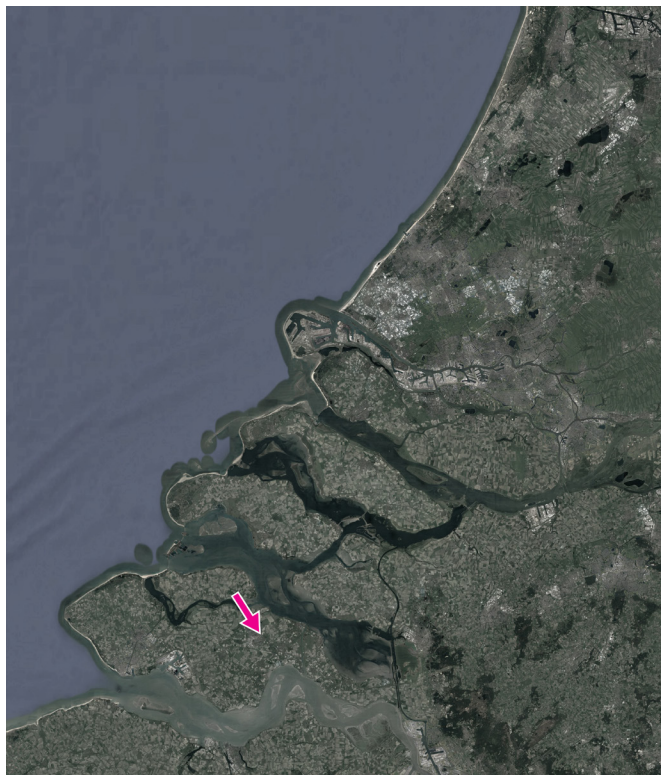

Nederland



Zeeland



Noordeinde 6, Kloetinge

NIEUWBOUW

Visualisatie




Entree



Zicht vanaf Noordeinde

SCHETSONTWERP

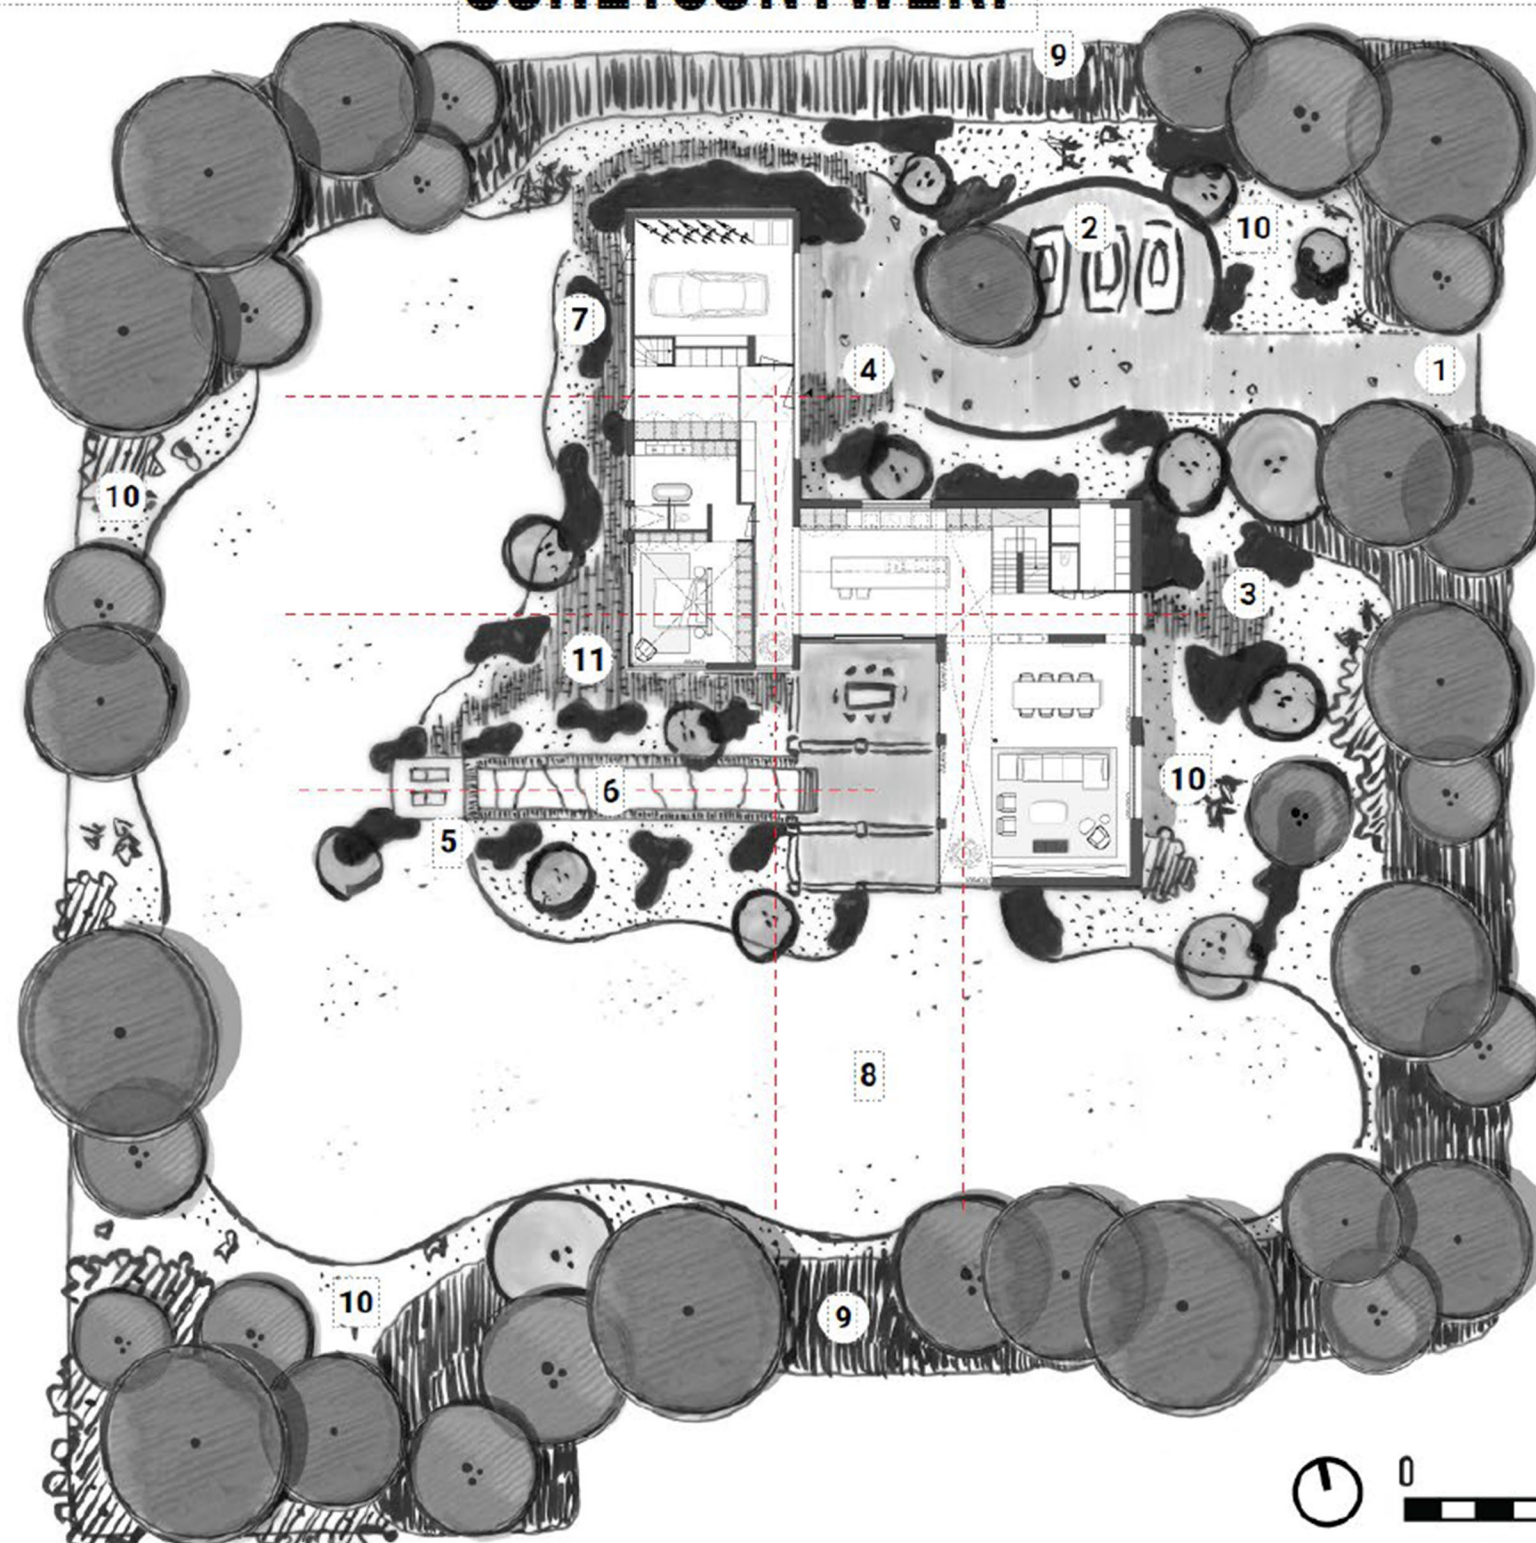

- 1 OPRIT
- 2 PARKEREN
- 3 RUSTPLEK
- 4 ENTREE
- 5 ZONNETERRAS
- 6 NIET VAN TOEPASSING
- 7 HEGGEN
- 8 GAZON
- 9 GROENWAND
- 10 VOORGESCHREVEN BEPLANTING

RANDEN VAN HET PERCEEL

Conceptschets

Gebruikte beplanting
voorgeschreven middels
"Landschappelijk groen erfgoed":

- Zeeuwse fruitbomen
- Knotwilg
- Schietwilg
- Eenstijlige meidoorn
- Sleedoorn
- Hondroos
- Heggenroos
- Gladde iep
- Vlier



PLANTVAK

ENTREE

PARKEREN

BEPANTING
ZONDER TALUD
peelhoogtekaart is
leidend; volgt via Koch.



DELVA LANDSCAPE ARCHITECTURE / URBANISM

Laurens Maertens
laurens@delva.la

NL Hoogte Kadijk 71 | 1018 BE Amsterdam
BE Uitbreidingstraat 390 bus 4 | 2600 Antwerpen

t. +31(0)20 220 90 78
w. www.delva.la

Publiceerbare aanvraag/melding omgevingsvergunning

Formuliertersie
2020.01

Aanvraaggegevens

Algemeen

Aanvraagnummer	7321915
Aanvraagnaam	Nieuwbouw woning Noordeinde 6 Kloetinge
Uw referentiecode	113-297
Ingediend op	14-10-2022
Soort procedure	Reguliere procedure
Projectomschrijving	Een bestaande woning wordt gesloopt en vervangen door nieuwbouw.
Opmerking	-
Gefaseerd	Nee
Gerelateerde aanvraag/melding:	7324283
Blokkerende onderdelen weglaten	Ja
Kosten openbaar maken	Nee
Bijlagen die later komen	Net van toepassing
Bijlagen n.v.t. of al bekend	Niet van toepassing

Bevoegd gezag

Naam:	Gemeente Goes
Bezoekadres:	M.A. de Ruijterlaan 2 4461 GE GOES
Postadres:	Postbus 2118 4460 MC GOES
Telefoonnummer:	0113 249 700
Faxnummer:	0113 230 876
E-mailadres:	vergunningen@goes.nl
Website:	http://www.goes.nl/
Contactpersoon:	Afdeling Dienstverlening

Overzicht bijgevoegde modulebladen

Aanvraaggegevens

Locatie van de werkzaamheden

Werkzaamheden en onderdelen

Woning bouwen

- Bouwen

Uitrit aanleggen of veranderen

- Uitrit aanleggen of veranderen

Bijlagen



Locatie

1 Adres

Postcode	4481BJ
Huisnummer	6
Huisletter	-
Huisnummertoevoeging	-
Straatnaam	Noordeinde
Plaatsnaam	Kloetinge
Gelden de werkzaamheden in deze aanvraag/melding voor meerdere adressen of percelen?	☐ Ja ☒ Nee



Bouwen

Woning bouwen

1 Woonboten en drijvende objecten

Betreft de woning een woonboot of ander drijvend object met een woonfunctie?

- ☐ Ja
☒ Nee

2 Woning

Gaat het om de bouw van één of meer woningen?

- ☒ Ja
☐ Nee

Voor welke functie wordt de woning gebouwd?

- ☒ Eigen bewoning
☐ Zorgwoning
☐ Anders

Is er sprake van particulier opdrachtgeverschap?

- ☒ Ja
☐ Nee

3 De bouwwerkzaamheden

Wat is er op het bouwwerk van toepassing?

- ☒ Het wordt geheel vervangen
☐ Het wordt gedeeltelijk vervangen
☐ Het wordt nieuw geplaatst

Eventuele toelichting

-

Hebt u voor deze bouwwerkzaamheden al eerder een vergunning aangevraagd?

- ☐ Ja
☒ Nee

4 Plaats van het bouwwerk

Waar gaat u bouwen?

Terrein

5 Bruto vloeroppervlakte bouwwerk

Verandert de bruto vloeroppervlakte van het bouwwerk door de bouwwerkzaamheden?

- ☒ Ja
☐ Nee

Wat is de bruto vloeroppervlakte van het bouwwerk in m2 voor uitvoering van de bouwwerkzaamheden?

0

Wat is de bruto vloeroppervlakte van het bouwwerk in m2 na uitvoering van de bouwwerkzaamheden?

497

6 Bruto inhoud bouwwerk

- Verandert de bruto inhoud van het bouwwerk door de bouwwerkzaamheden? ☒ Ja
☐ Nee
- Wat is de bruto inhoud van het bouwwerk in m3 voor uitvoering van de bouwwerkzaamheden? 0
- Wat is de bruto inhoud van het bouwwerk in m3 na uitvoering van de bouwwerkzaamheden? 1598

7 Oppervlakte bebouwd terrein

- Verandert de bebouwde oppervlakte van het terrein na uitvoering van de bouwwerkzaamheden? ☒ Ja
☐ Nee
- Wat is de bebouwde oppervlakte van het terrein in m2 voor uitvoering van de bouwwerkzaamheden? 0
- Wat is de bebouwde oppervlakte van het terrein in m2 na uitvoering van de bouwwerkzaamheden? 295

8 Seizoensgebonden en tijdelijke bouwwerken

- Gaat het om een seizoengebonden bouwwerk? ☐ Ja
☒ Nee
- Gaat het om een tijdelijk bouwwerk? ☐ Ja
☒ Nee

9 Gebruik

- Waar gebruikt u het bouwwerk en/of terrein momenteel voor? ☒ Wonen
☐ Overige gebruiksfuncties
- Waar gaat u het bouwwerk voor gebruiken? ☒ Wonen
☐ Overige gebruiksfuncties
- Wat wordt de gebruiksoppervlakte van de woning in m2 na uitvoering van de bouwwerkzaamheden? 385
- Wat wordt de vloeroppervlakte van het verblijfsgebied van de woning in m2 na uitvoering van de bouwwerkzaamheden? 174

10 Huurwoningen

- Wat is het aantal huurwoningen waarvoor een vergunning wordt aangevraagd? 0
- Wat is het aantal huurwooneenheden waarvoor een vergunning wordt aangevraagd? 0

11 Koopwoningen

- Wat is het aantal koopwoningen waarvoor een vergunning wordt aangevraagd? 1

Wat is het aantal
koopwooneenheden waarvoor een
vergunning wordt aangevraagd?

1

12 Algemeen

Bent u na voltooiing van de
werkzaamheden bewoner van het
bouwwerk?

☒ Ja
☐ Nee

13 Uiterlijk bouwwerk/welstand

Beschrijf van de onderstaande onderdelen de materialen en kleuren die u voor het bouwwerk gebruikt. U mag het veld leeg laten als u materialen en kleuren in de bijlagen vermeldt

Onderdelen	Materiaal	Kleur
Gevels	-	-
- Plint gebouw	-	-
- Gevelbekleding	Keramische tegel	grijs
- Borstweringen	-	-
- Voegwerk	-	-
Kozijnen	-	-
- Ramen	Aluminium	Staalzwart
- Deuren	Aluminium	Staalzwart
- Luiken	-	-
Dakgoten en boeidelen	Aluminium	Zwart
Dakbedekking	Keramische tegel	Grijs

Vul hier overige onderdelen en
bijbehorende materialen en kleuren
in.

Bijgebouw:
Gevel en dak: houten delen (kleur zwart)

14 Mondeling toelichten

Ik wil mijn bouwplan
mondeling toelichten voor
de welstandscommissie/
stadsbouwmeester.

☐ Ja
☒ Nee



Uitrit aanleggen of veranderen

1 Uitrit op provinciale weg

Betreft het een in- of uitrit op een provinciale weg?

- ☐ Ja
☒ Nee

2 Uitrit aanleggen of veranderen

Wat wilt u precies gaan doen?

- ☒ Een nieuwe in- of uitrit aanleggen
☐ Een bestaande in- of uitrit veranderen
☐ Anders

Geef eventueel een toelichting op wat u gaat doen.

-

Aan welk erf ligt de in- of uitrit?

- ☒ Voorerf
☐ Zijerf
☐ Achtererf

Vul de straatnaam in waar de in- of uitrit op uitkomt.

Noordeinde

3 Details uitrit

Wat zijn de afmetingen van de nieuwe in- of uitrit?

breedte 6 meter

Welk materiaal wordt gebruikt?

klinker

Zijn er obstakels aanwezig die het aanleggen of het gebruiken van de in- of uitrit in de weg staan?

- ☐ Ja
☒ Nee

Bijlagen

Formele bijlagen

Naam bijlage	Bestandsnaam	Type	Datum ingediend	Status document
Lay-out + plattegronden + details	Lay-out_woonhuis Noordeinde 6 Kloetinge.pdf	Ontwerptekening nieuwe of gewijzigde uitrit Plattegronden, doorsneden en detailtekeningen bouwen complexere bouwwerken	14-10-2022	In behandeling
Ontwerpberekening	R-001.Ontwerpberekening.pdf	Constructieve veiligheid complexere bouwwerken	14-10-2022	In behandeling
Bouwbesluittoetsing	R-002 Bouwbesluittoetsing-.pdf	Energiezuinigheid en milieu	14-10-2022	In behandeling
Ruimtelijke onderbouwing	RO-221006-GO4008-Noordeinde 6-co.pdf	Anders	14-10-2022	In behandeling
Verkennd Bodemonderzoek	BT1.1-Bodemonderzoek.pdf	Anders	14-10-2022	In behandeling
Asfaltonderzoek	BT1.2-Asfalt onderzoek.pdf	Anders	14-10-2022	In behandeling
Archeologisch onderzoek	BT2-Archeologisch onderzoek.pdf	Anders	14-10-2022	In behandeling
Ecologisch onderzoek	BT3-Ecologisch onderzoek.pdf	Anders	14-10-2022	In behandeling
Vormvrije MER	BT4-Vormvrije m.e.r..pdf	Anders	14-10-2022	In behandeling
Akoestisch onderzoek	BT5-Akoestisch onderzoek.pdf	Anders	14-10-2022	In behandeling

Werk of werkzaamheden uitvoeren

Werk of werkzaamheden uitvoeren

1 Werk of werkzaamheden uitvoeren

- ⑦ Binnen welk bestemmingsplan zullen de werken, geen bouwwerk zijnde, of werkzaamheden worden uitgevoerd?

Bestemmingsplan Bebouwde kom
kloetinge

Welke werken, geen bouwwerken zijnde, of welke werkzaamheden zullen worden uitgevoerd?

tuin / inrit

Wordt grond afgevoerd naar een andere locatie?

- ☐ Ja
☒ Nee

Geef aan om hoeveel m³ af te voeren grond het gaat.

In principe wordt er geen grond afgevoerd.

Geef het adres van de locatie waarnaar de grond wordt afgevoerd.

Nut.

Zijn er obstakels aanwezig die in de weg staan voor het uitvoeren van het werk of de werkzaamheid?

- ☒ Ja
☐ Nee

- ⑦ Staat in het bestemmingsplan dat een rapport moet worden overlegd waarin de archeologische waarde is vastgelegd van het terrein dat zal worden verstoord?

- ☒ Ja
☐ Nee

Ndgt uit onderzoeksrapport.

3 Provinciespecifieke vragen

- ⑦ Omschrijving locatie

Noordleinde 6 kloetinge (4481 B)