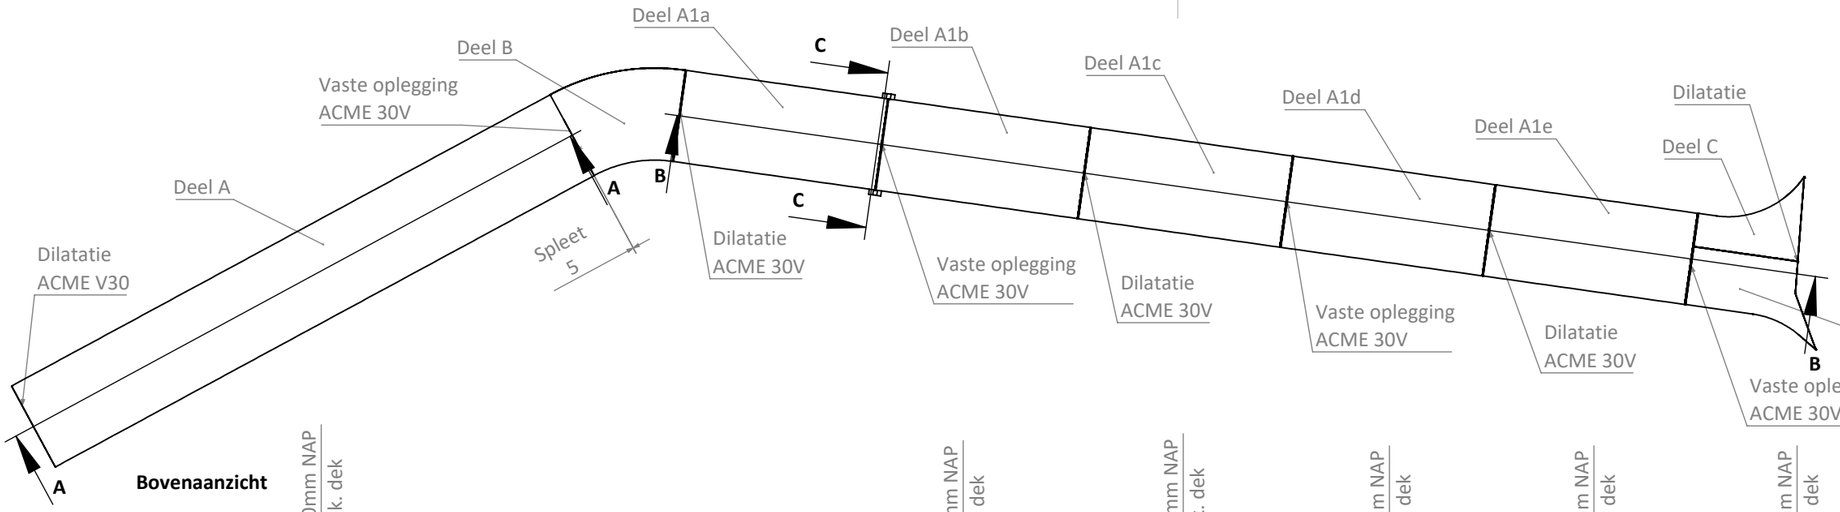

Bovenaanzicht

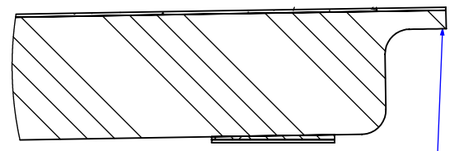

DETAIL R
SCHAAL 1 : 10

LET OP! Hoogte verschillen tussen nieuw dek en bestaand dek. In het werk uit te vullen

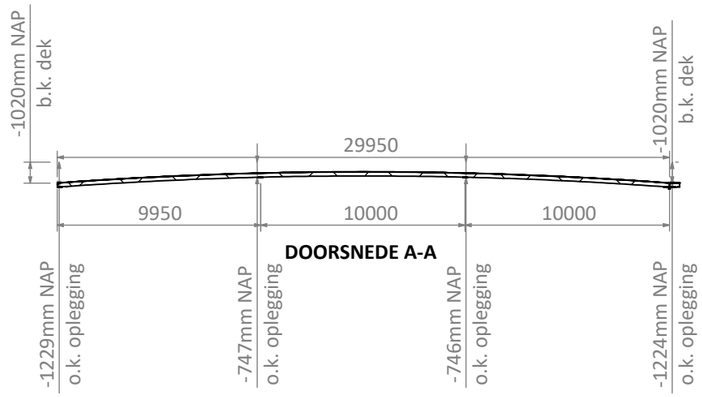

DOORSNEDE A-A

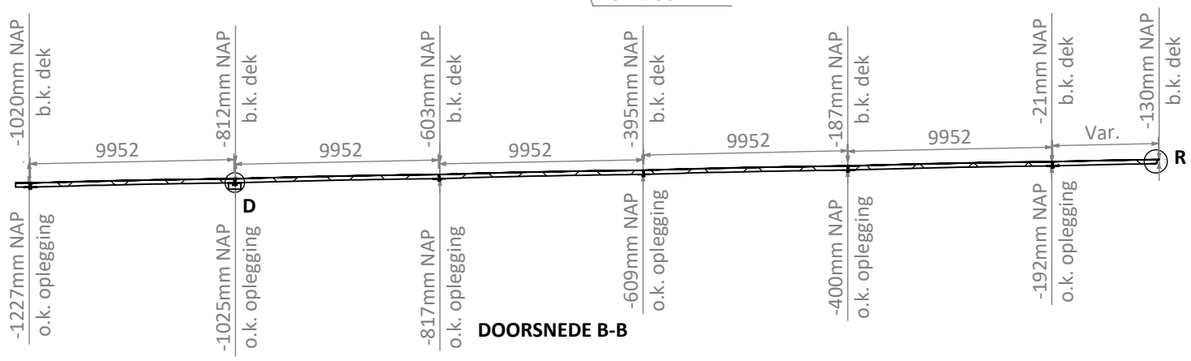

DOORSNEDE B-B

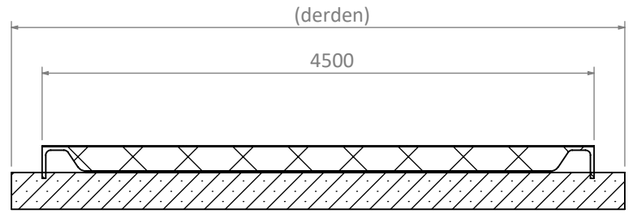

DOORSNEDE C-C
SCHAAL 1 : 50

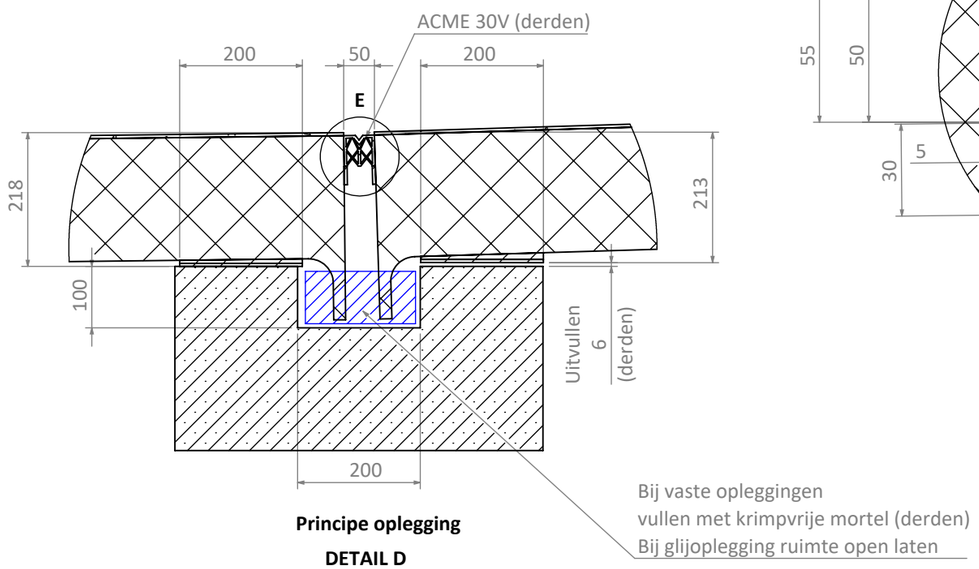

Principe oplegging

DETAIL D
SCHAAL 1 : 2

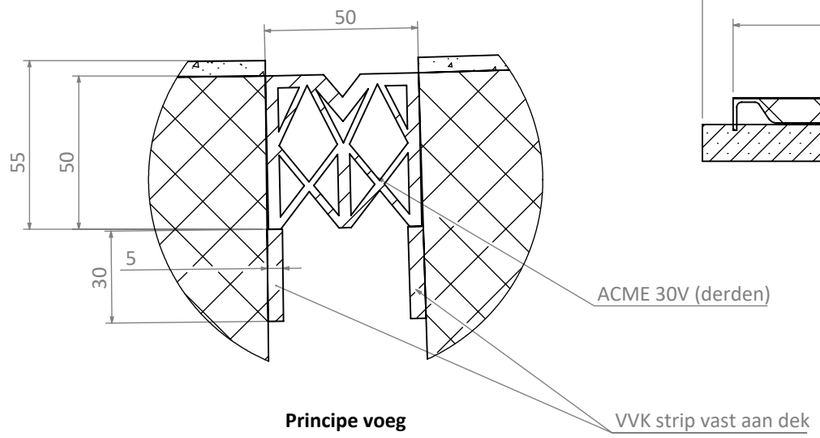

Principe voeg

DETAIL E
SCHAAL 1 : 2

Informatie:

Demarcatie:
Detail uitwerkingen opleggingen: Den Boer CCI
Voegprofielen: derden
Plaatsing dekken: derden
Aansluiting dek C & D: derden

Maten in mm	Tolerantie in mm
0-50	+/- 2
50-500	+/- 5
>500	+/- 10

Brug: Fietsbrug
Onderwerp: Fundering
Materiaal: Glasvezelversterkt Polyester

Oostdijk 25, 3077 CP Rotterdam, +31 (0)10 476 58 58
Info@fibercore-europe.com, www.fibercore-europe.com

Opdrachtgever:	Wallaard Noordeloos
Werkordernummer:	17-257, FVbrug N207B
Tekening nummer:	17-257-0-00-20-TEK-01-Fundering Rev: 1.0

	Getekend	Gecontroleerd	Goedgekeurd		
Naam:	K. Stouthamer	G. v Buitenen		Blad:	1 of 1
				Schaal:	1:300
Datum:	22-6-2017	22-6-2017		Formaat:	A3
				Eenheid:	mm

© copyright FiberCore Europe BV. This document is the property of FiberCore Europe BV and may contain confidential and proprietary information. It may not be used for any purpose other than that which is supplied. This document may not be completely or partly disclosed, copied, duplicated or in any way made use of without prior written approval of FiberCore Europe BV.