

Boulevard 4, 3511 LC Gld, Gld
0683 515123-241
0683 515123-241
architect@architectdena.nl
219602.002 reg. 13.1.1. 159602.025

Kokke & van Rooij
ARCHITECTUUR EN INTERIEUR


Ontwerp
ontwerp
ontwerp
ontwerp

6807 * S2

05.10.2011
15.08.2012
16.01.2012
07.10.2013



DATUM: 07-10-2013
SCHAAL 1 : 500

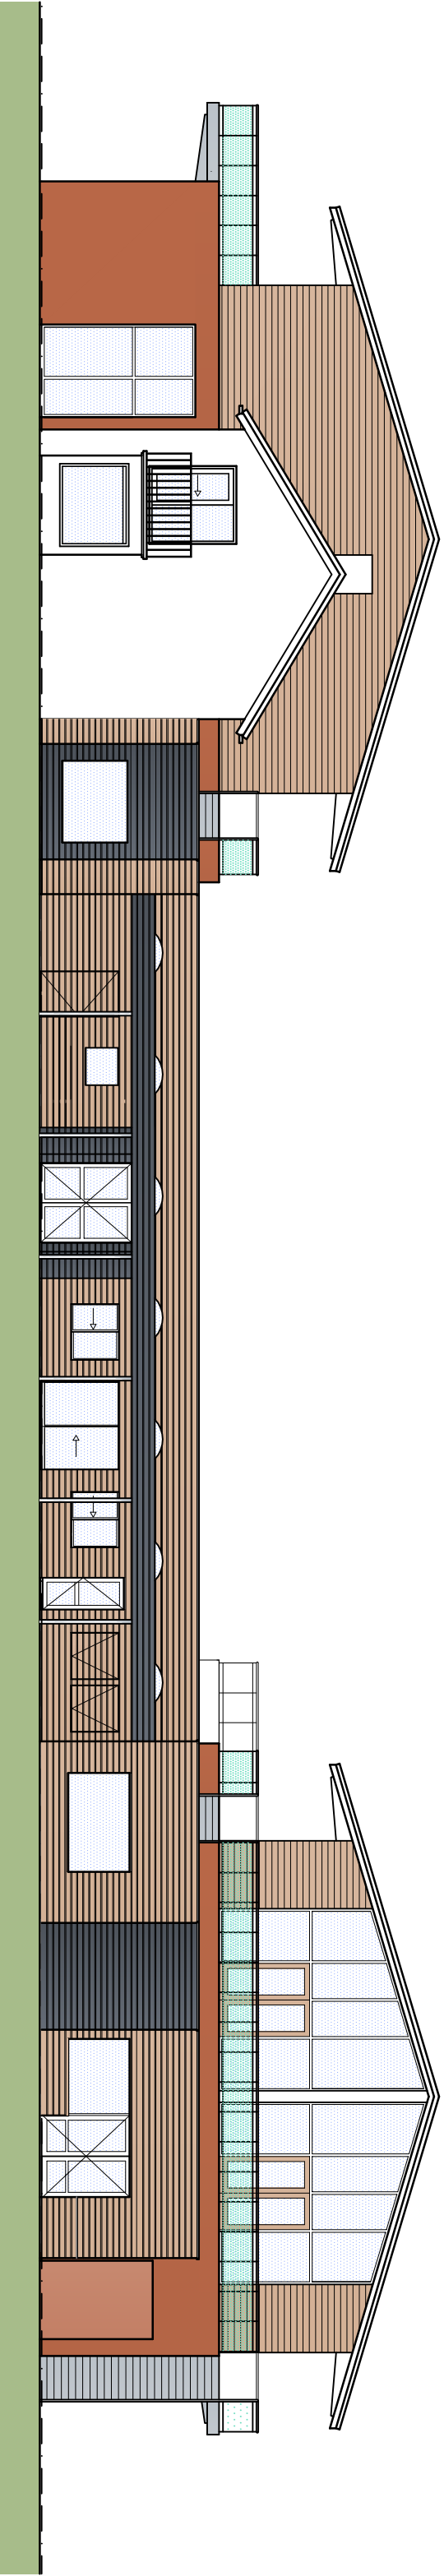

VOORRAANZICHT UITEINDELIJK