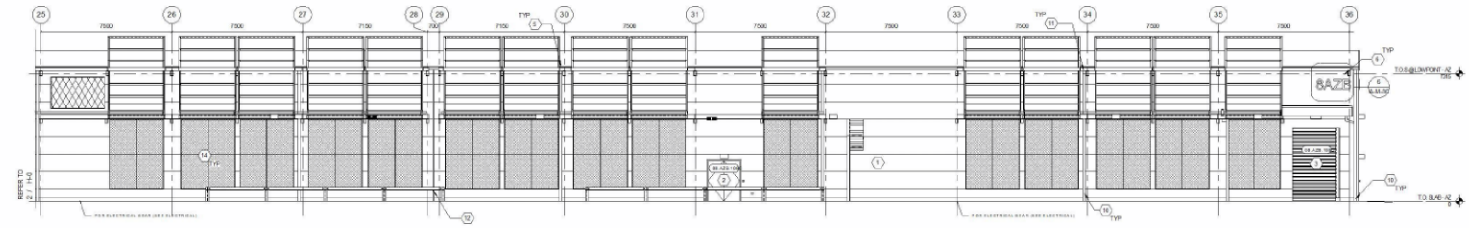

AZ WEST ELEVATION - AZB
SCALE: 1 : 100

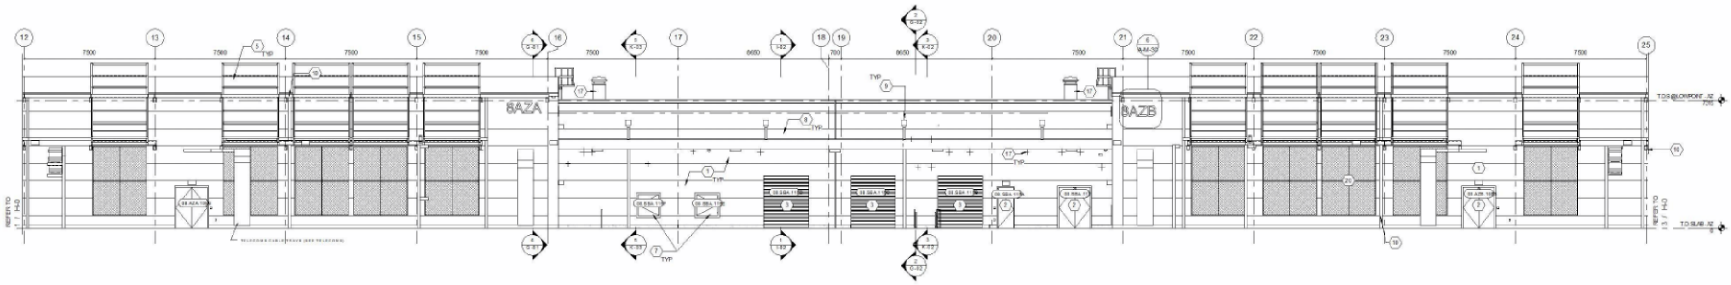

AZ WEST ELEVATION - SBA
SCALE: 1 : 100

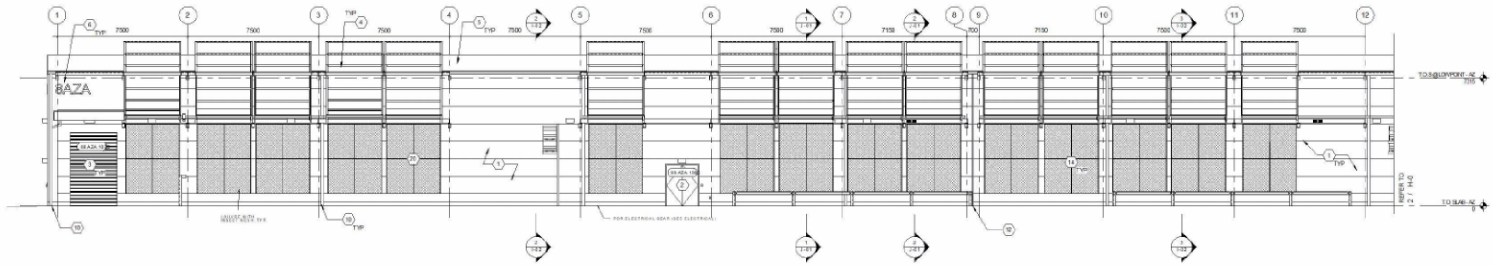

AZ WEST ELEVATION - AZA
SCALE: 1 : 100

KEYED NOTES - OVERALL ELEVATIONS AZ	
1	INSULATED METAL PANEL
2	PANELS & 150.50.20 JADE PANELS
3	SCHEDULED DOOR (SEE DOOR SCHEDULE)
4	OVERHEAD COILING DOOR (SEE DOOR SCHEDULE)
5	DUCTWORK (SEE MECHANICAL)
6	MEMBRANE ROOF
7	BUILDING IDENTIFICATION SIGNAGE. SEE SIGNAGE PLANS - RAL: 7005 LIGHT GREY LETTERING
8	TRASH COMPACTOR DOOR
9	CANOPY
10	THRU-WALL SCUPPER W/DOWNSPOUT (SEE CIVIL FOR UNDERGROUND TIE-IN)
11	DOWNSPOUT (SEE CIVIL FOR TIE-IN)
12	CONTINUOUS GUTTER
13	EXPANSION JOINT
14	CAT LADDER
15	LOUVRE (SEE MECHANICAL)
17	ALUMINIUM FRAMED STOREFRONT WINDOW SYSTEM
18	MEP PENETRATIONS (SEE MEP DRAWINGS)
19	GENERATOR (SEE ELECTRICAL)
20	EXTERNAL BUSS-BAR (SEE ELECTRICAL)
	REMOVEABLE INSECT SCREENS. SUPPLIED & INSTALLED BY GENERAL CONTRACTOR & SPEC SECTION 10-21-00. MECHANICAL CONTRACTOR TO COORDINATE INTERFACE DETAILS WITH GENERAL CONTRACTOR

GENERAL NOTES (BUILDING ELEVATIONS)

A. PRIOR TO COMMENCEMENT OF WORK, CONTRACTOR SHALL REVIEW ALL DRAWINGS.
B. DRAWINGS: SOME KEYED NOTES MAY NOT APPEAR ON ALL DRAWINGS. SIMILAR ITEMS DESCRIBED ON DRAWING A-A-000.01 AT PER GENERAL NOTES.
ABBREVIATIONS: REFER TO DRAWING A-0 SERIES FIRE SEQUENCE DRAWINGS.
ARE A-0 SERIES FLOOR PLANS FOR LOCATION OF FIRE SEQUENCE DRAWINGS.
C. MATERIAL AND COLOR INFORMATION: ALL EXTERIOR FINISH LEGEND & COLOR PLAN
D. BUILDING ELEVATIONS ARE NOT SHOWN FOR CLARITY IN THE ENLARGED ELEVATIONS. NO MECHANICAL EQUIPMENT SHOWN IN THE FOREG.
E. PENETRATION DETAILS, NOT ALL PIPE PENETRATIONS ARE SHOWN ON THE ELEVATIONS. REFER TO ELECTRICAL, MECHANICAL, PLUMBING, AND TELECOM DRAWINGS FOR ADDITIONAL INFORMATION. CONDUIT / PIPE REQUIRED DETAILS ARE ON A-0 SERIES DRAWINGS FOR C.

3

2

ALL VERTICAL DIMENSIONS ARE RELATIVE TO ASSOCIATED BUILDING SLAB LEVEL.

RED
1 Lower Farm Barns
Lower Farm Road
Ashley Green
Chesham
Buckinghamshire
HP5 3PU
T +44(0)1494 767777
E info@red-ltd.com
W www.red-ltd.com

Gensler
30 Aldgate High Street
London EC3N 1AH
United Kingdom
Tel: +44 (0)20 7073 9600

Microsoft

AMS08

AGRIPORT 570
1775TB MIDDENMEER
THE NETHERLANDS

Approvals

DISCIPLINE	Date
MICROSOFT	
Microsoft Site Leader	
Microsoft Lease Manager	
Microsoft Project Manager	
Engineering Lead	
Security Manager	
Core	

PROJECT MANAGEMENT

	Date
Project Planner	
Project Manager	
Senior Project Manager	
Development Manager	
Project Manager	
Quality Control Reviewer	
Quality Control PMM	

Revisions

No	Date	Description	
A	31.08.15		IFR
B	19.09.15		IFC
C	16.12.15		Building Permit App (A
D	11.03.16		DP&B01/23 - IFR
E	24.03.16		DP&B01/23 - IFC
F	15.06.16		Building Permit App

Registration

DVP RECEIVED FOR LOCAL CODE COMPLIANCE DOWNLINE HAVE REVIEWED FOR FIRE

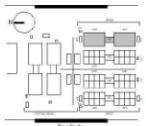

Bar Code

Sheet Title/Number

ENLARGED ELEVATIONS WEST AZ

A-H-03

(10)(2e)

MICROSOFT CONFIDENTIAL