



Tilia platyphyllos



Robinia pseudoacacia




Liquidambar styraciflua 'Worplesdon'




Alnus x speathii



Tilia tomentosa 'Brabant'

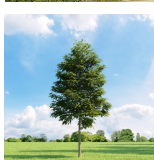

Quercus palustris

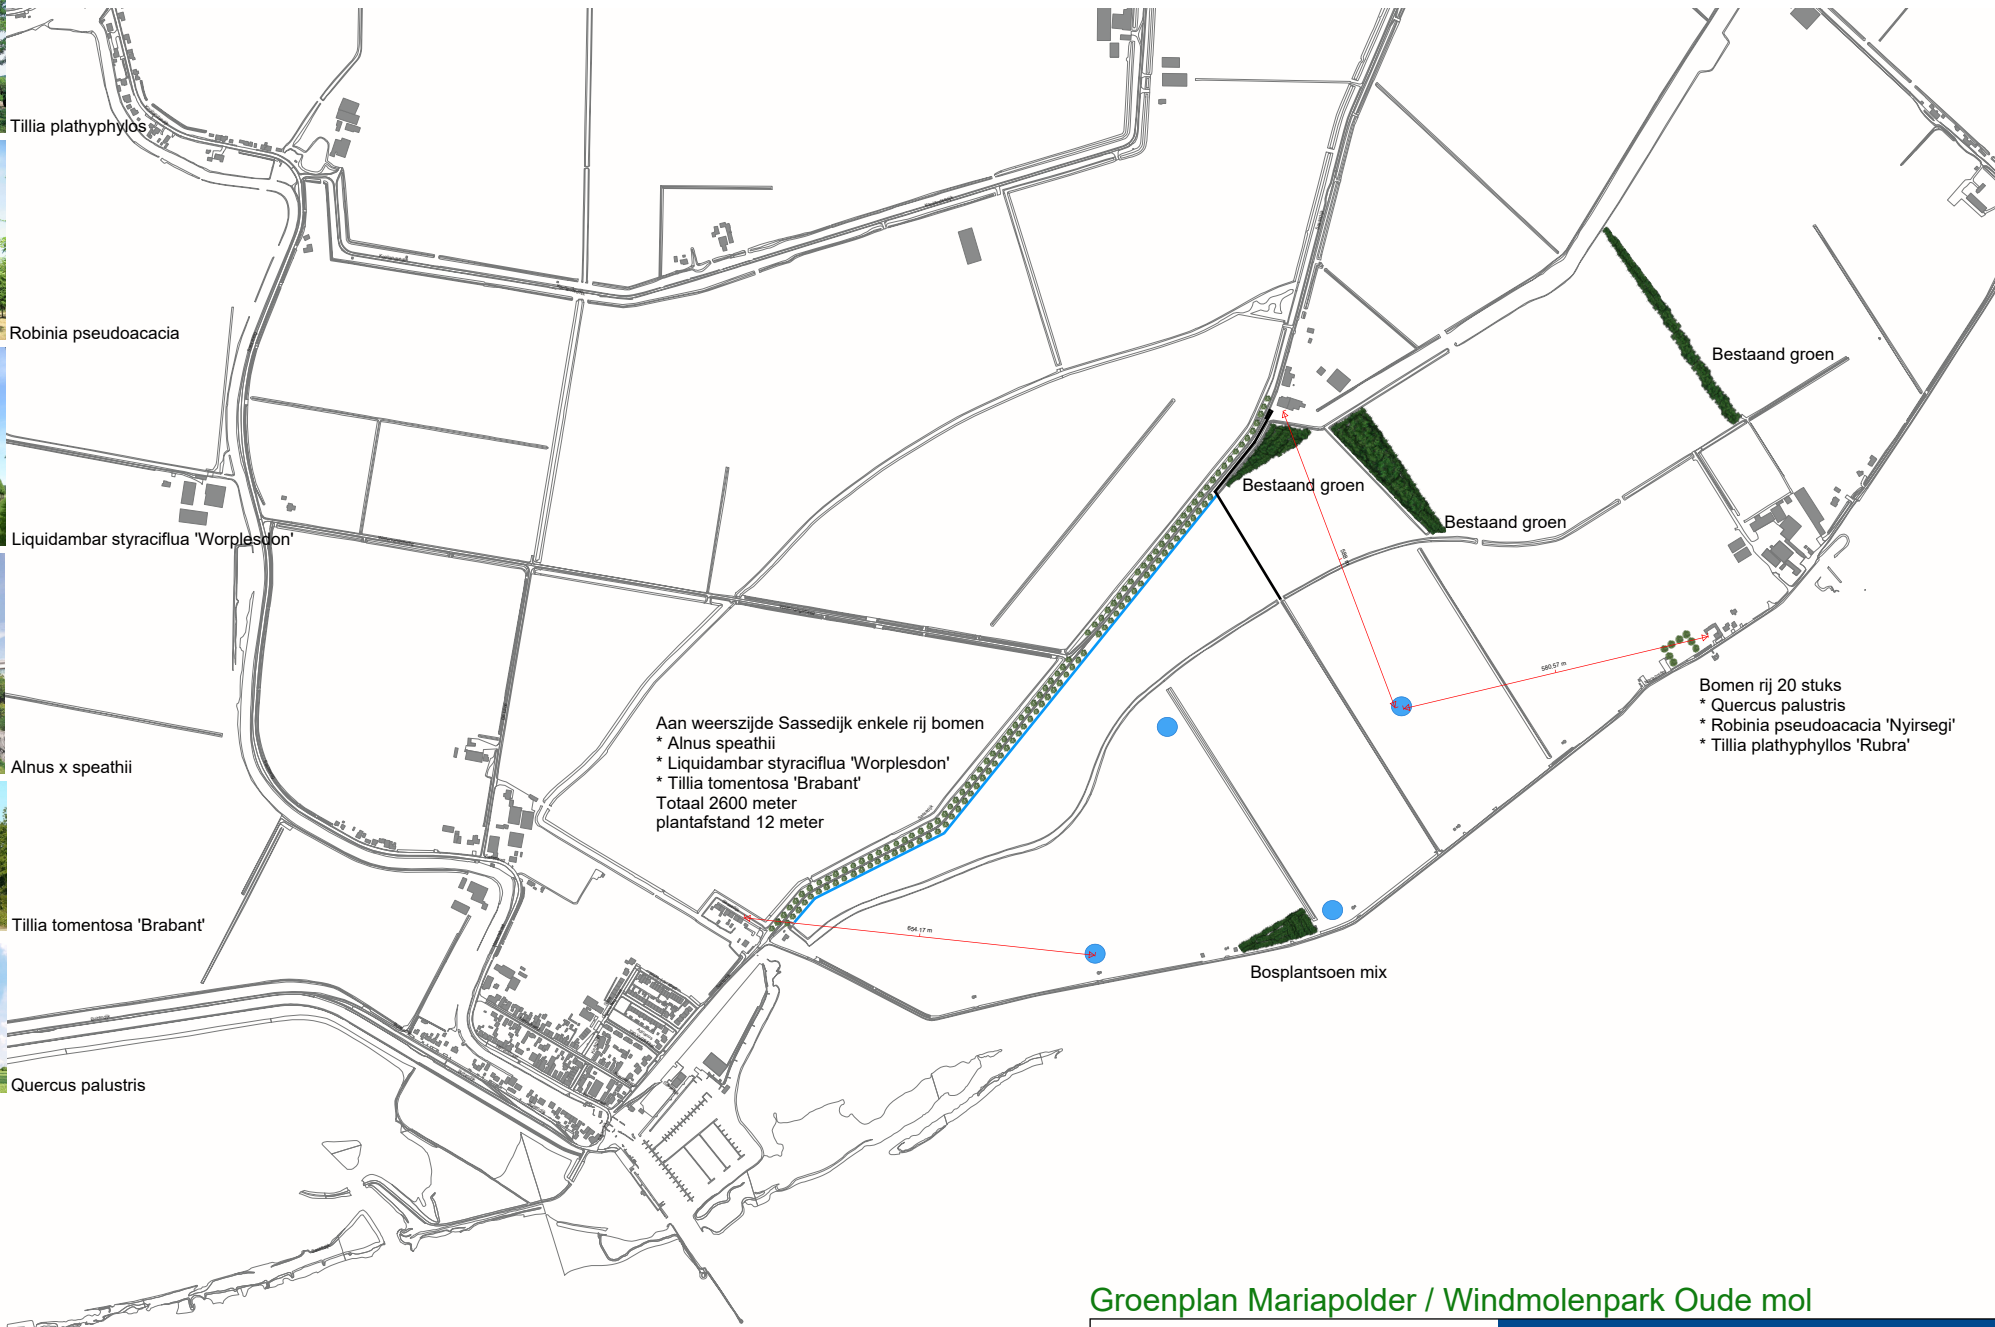

Groenplan Mariapolder / Windmolenpark Oude mol

Bosplantsoen mix plantafstand 1,5 x 1,5 meter
 bestaat uit:
 10% Acer platanoides
 10% Aronia melanocarpa
 15% Sorbus aucuparia
 15% Prunus spinosa
 20% Amelanchier lamarckii
 20% Malus sylvestris
 totaal 3000 stuks

Bomen plantafstand 12 meter
 bestaat uit:
 10% Alnus x speathii
 10% Liquidambar styraciflua 'Worplesdon'
 10% Tilia tomentosa 'Brabant'
 10% Quercus palustris
 10% Tilia platyphyllos 'Rubra'
 10% Robinia pseudoacacia



KUIPERS infra