


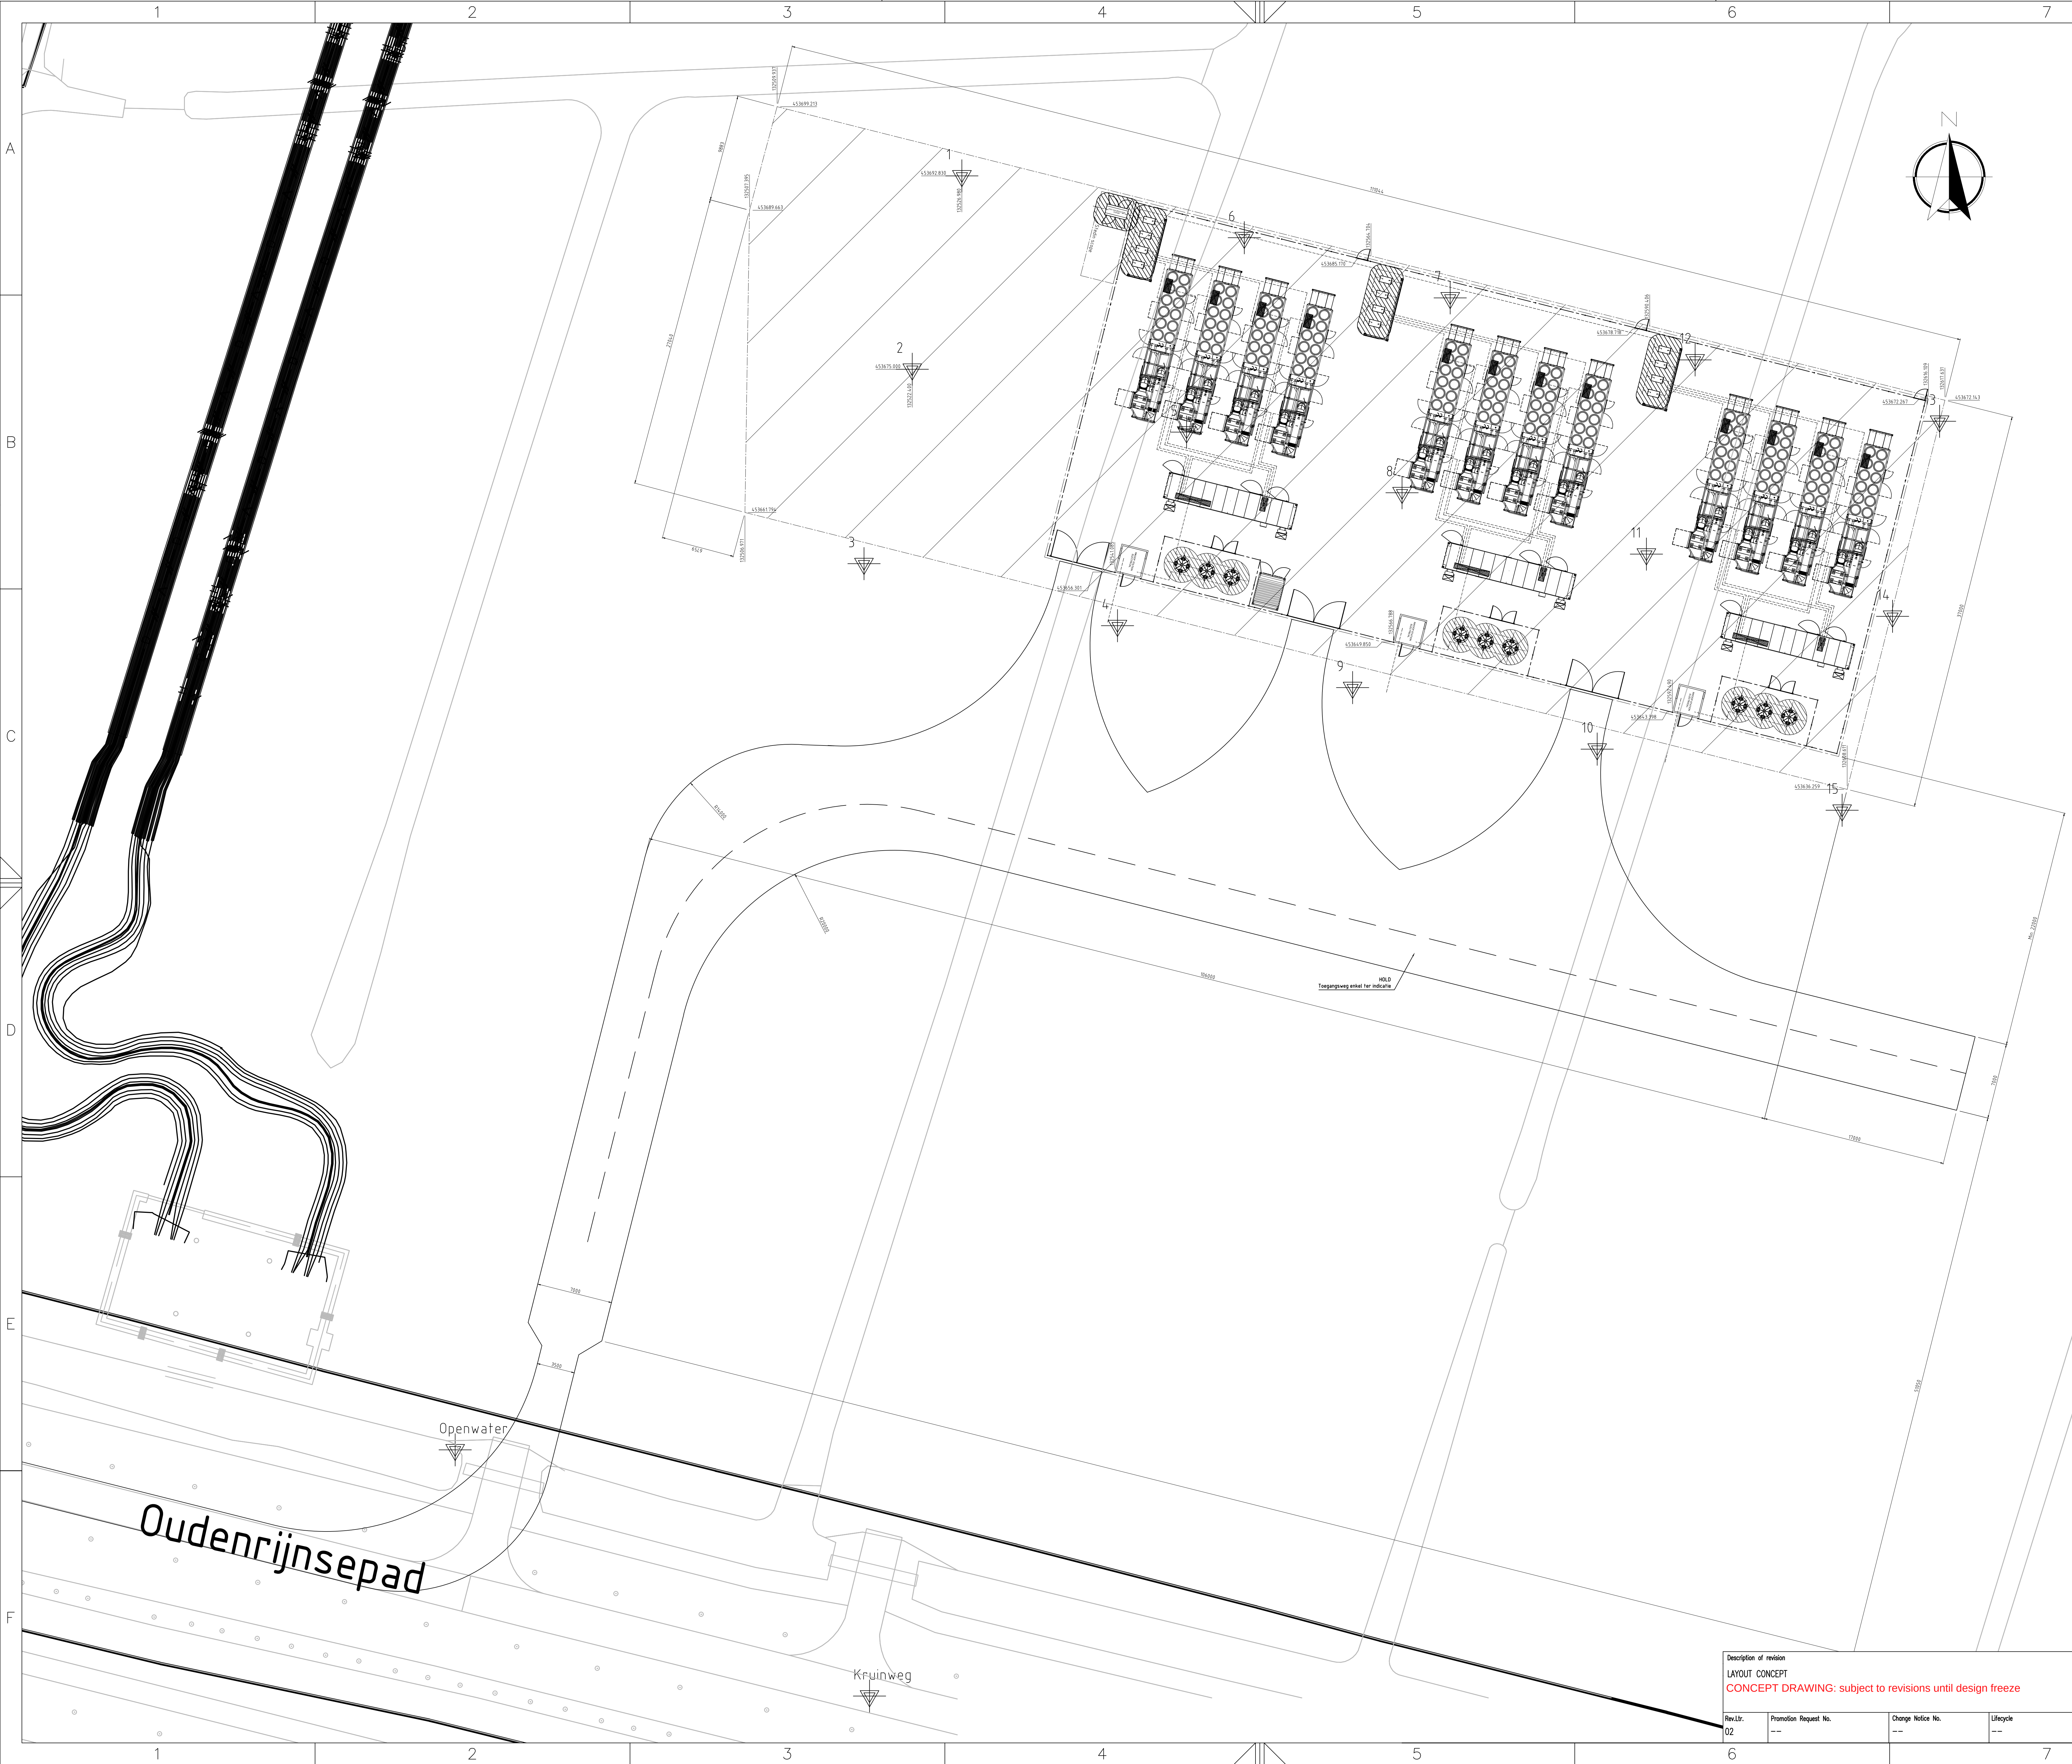

INMETING

OPDRACHTNR - 121708		Plaats	De Meet
Rekening nr.	Rekening maatveld in m. l.o.o. NAP	Bij X-coördinaten	Bij Y-coördinaten
1	0.79	132526.98	453602.83
2	0.89	132527.40	453675.00
3	0.82	132517.45	453677.47
4	-0.31	132541.33	453651.35
5	-0.23	132547.70	453660.20
6	-0.35	132553.02	453687.13
7	-0.27	132577.01	453681.58
8	-0.38	132567.57	453663.61
9	-0.42	132563.01	453645.64
10	-0.28	132581.56	453639.07
11	-0.17	132590.10	453657.95
12	-0.15	132596.89	453675.86
13	-0.19	132617.14	453670.20
14	-0.24	132613.80	453652.22
15	-0.27	132608.15	453634.33
Kruinweg	0.13	132518.46	453552.44
openwater	-0.73	132480.25	453575.35

De gemeten hoogten en coördinaten zijn niet geschikt voor andere doeleinden dan deze rapportage.

Meetmethode: Coördinaten en hoogten gemeten met GNSS
Getuimd door: Van Dijk geotechniek en milieu
Datum meting: 20 augustus 2025
Datum versieupdate: 27 augustus 2025

Description of revision			
LAYOUT CONCEPT			
CONCEPT DRAWING: subject to revisions until design freeze			
Rev. Ltr.	Promotion Request No.	Change Notice No.	Lifecycle
02	--	--	--

Customer	Scale	Site	Material-No.
---	1:200	A0	---
All industrial property rights reserved. Disclosure, reproduction or use for any other purpose is prohibited unless our express permission has been given. Any infringement results in liability for damages.			
Drawn	Date	Name	Title
28.10.25	TBI		Netcongestie Stedin Provincie Utrecht
Change	---	---	Locatie Strijkviertel
Std.	---	---	Plot layout
Checked	29.10.25	AHD	
Drawing No.		101255-E26-002-STRV	Sheet
Description		PLOT LAYOUT DRAWING	1/1