


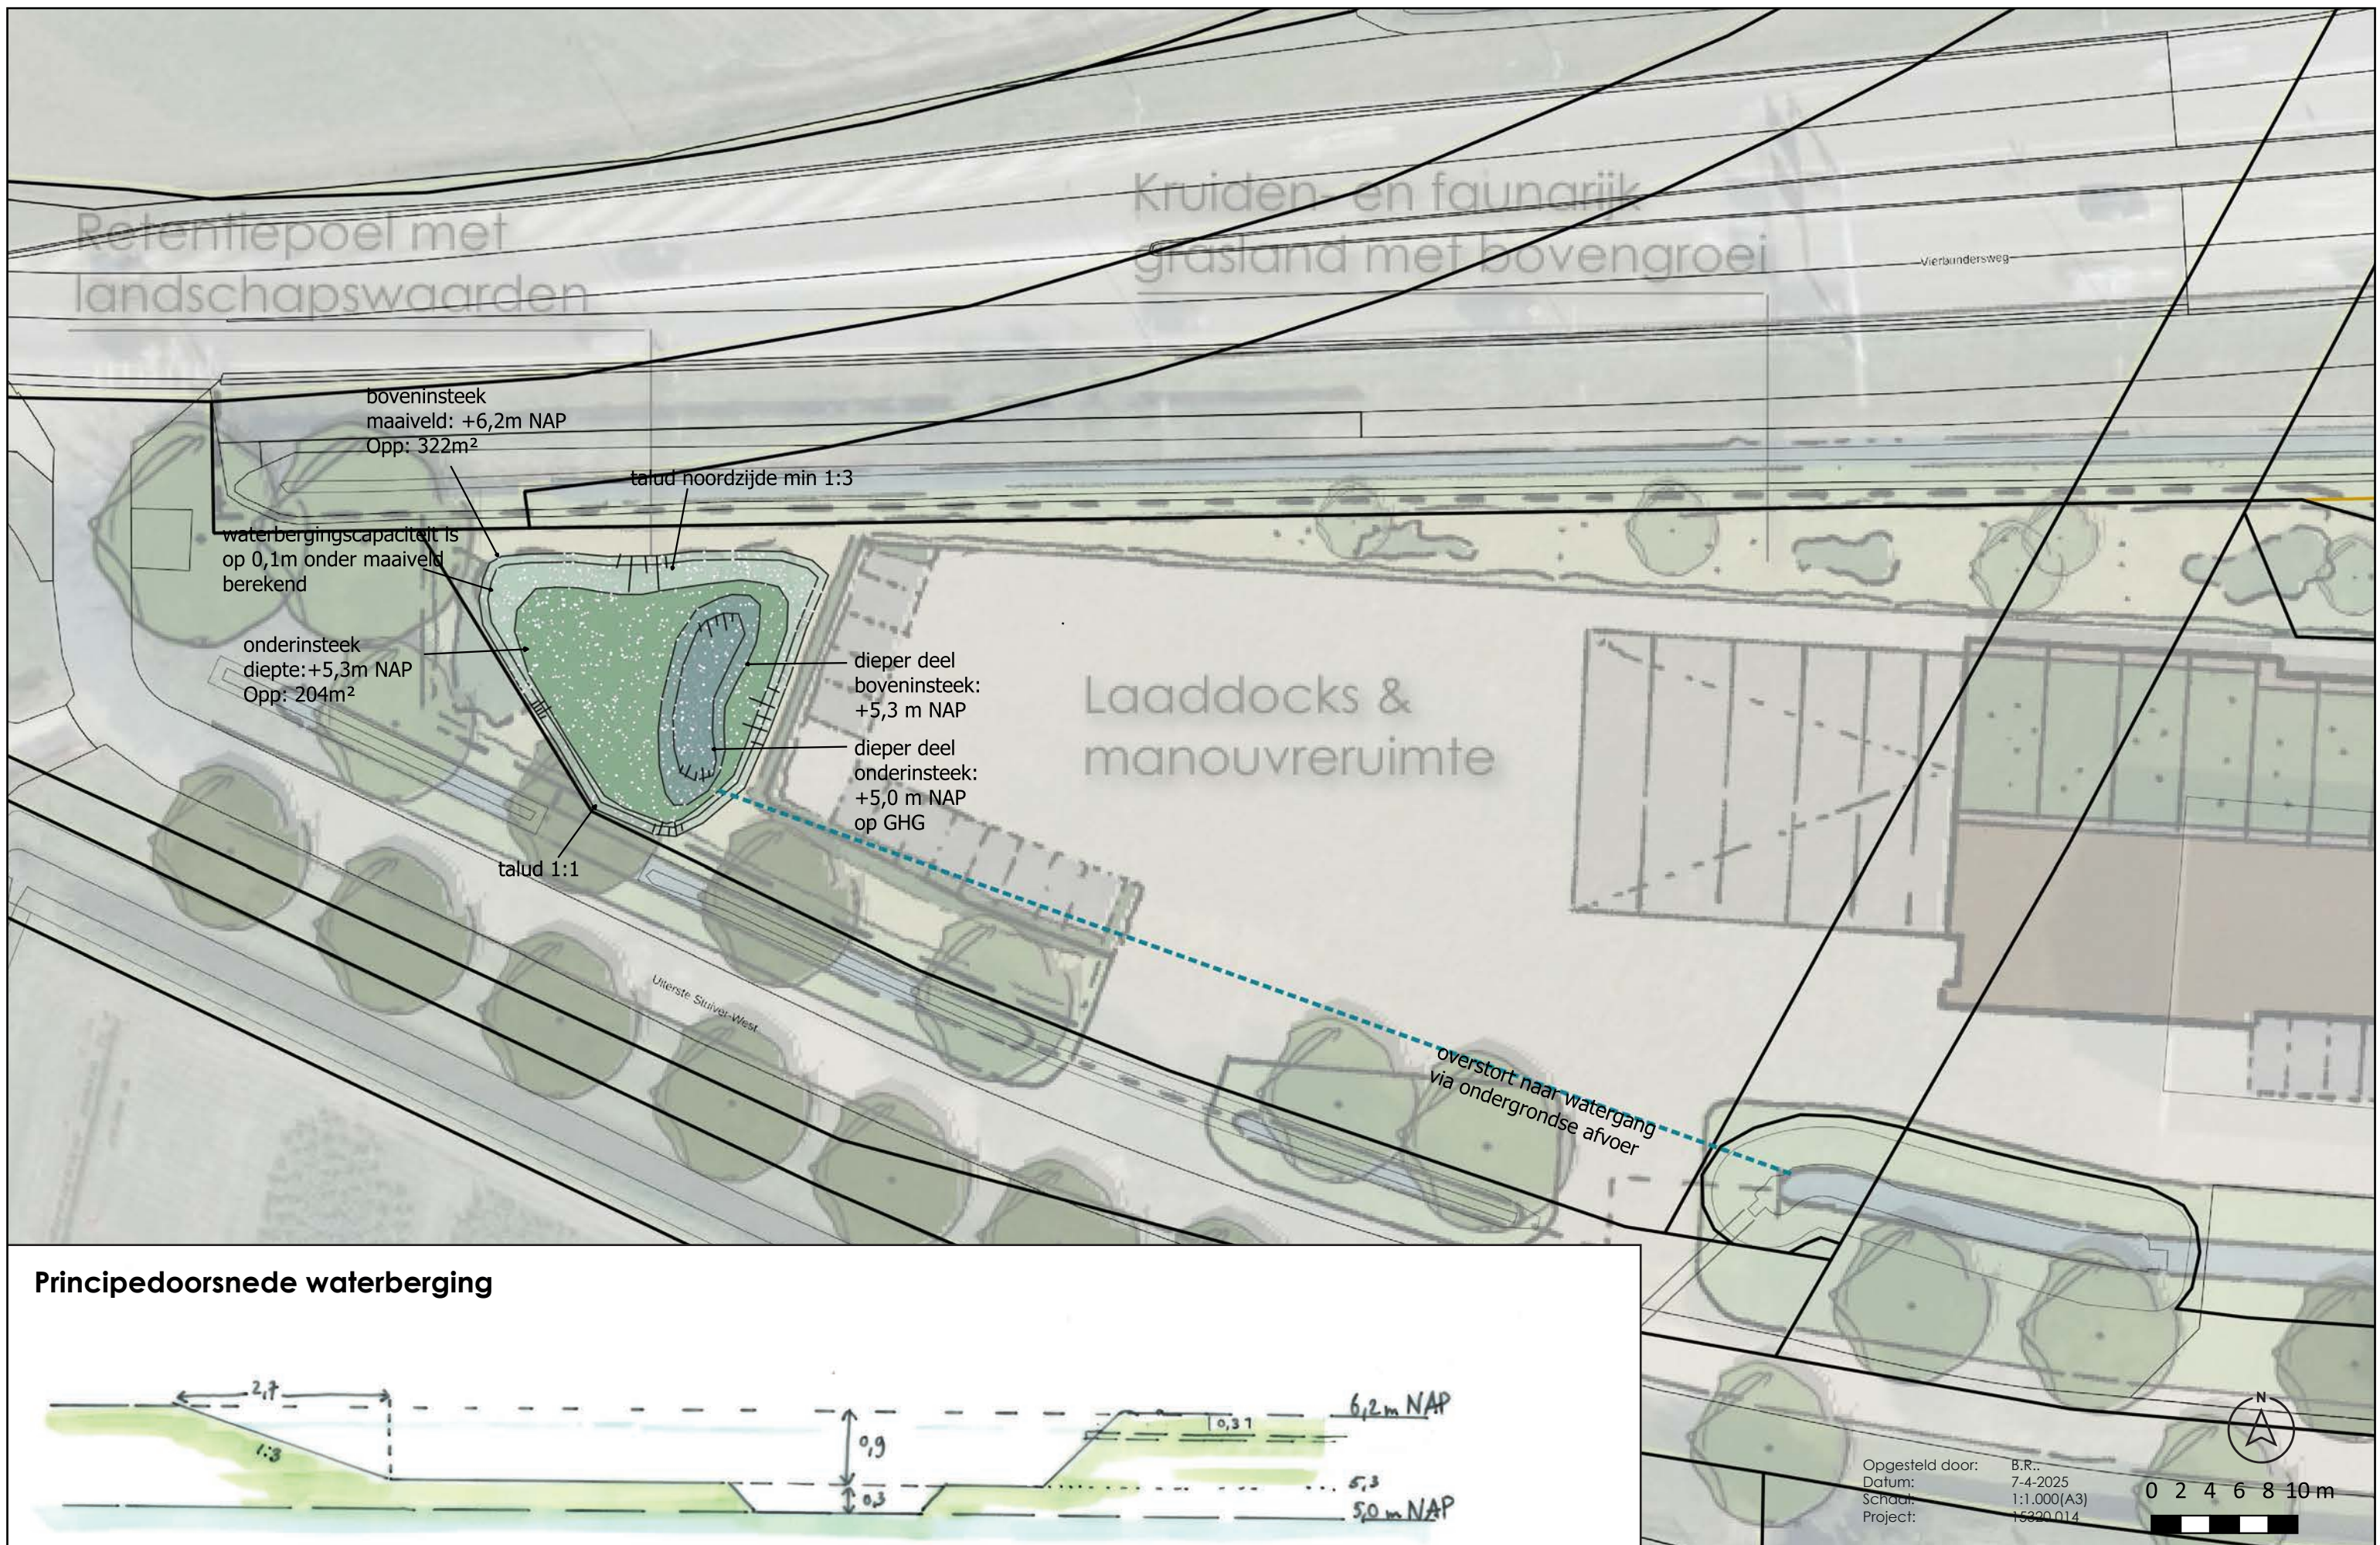

Principedoorsnede waterberging

