


schaal 1:200

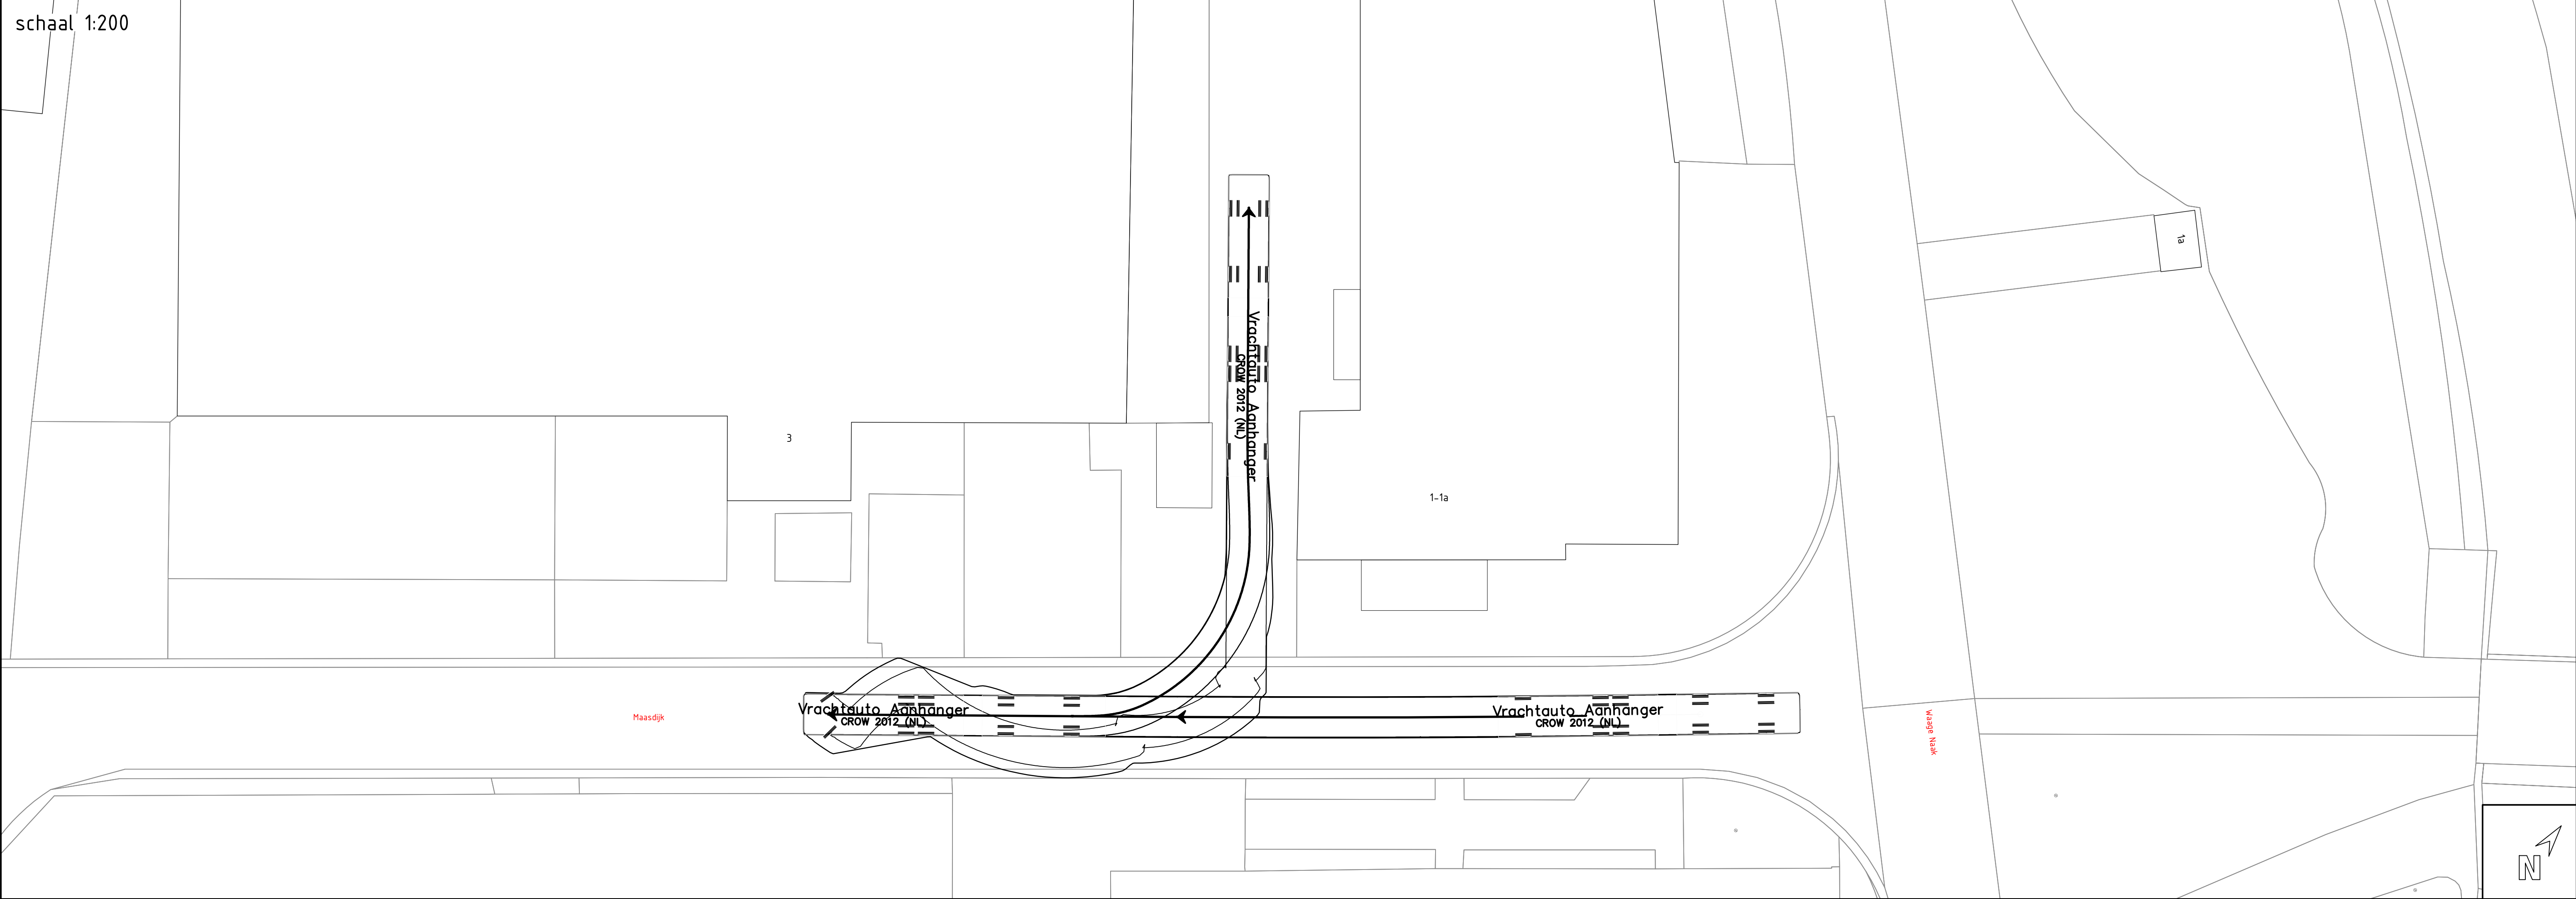

schaal 1:200

